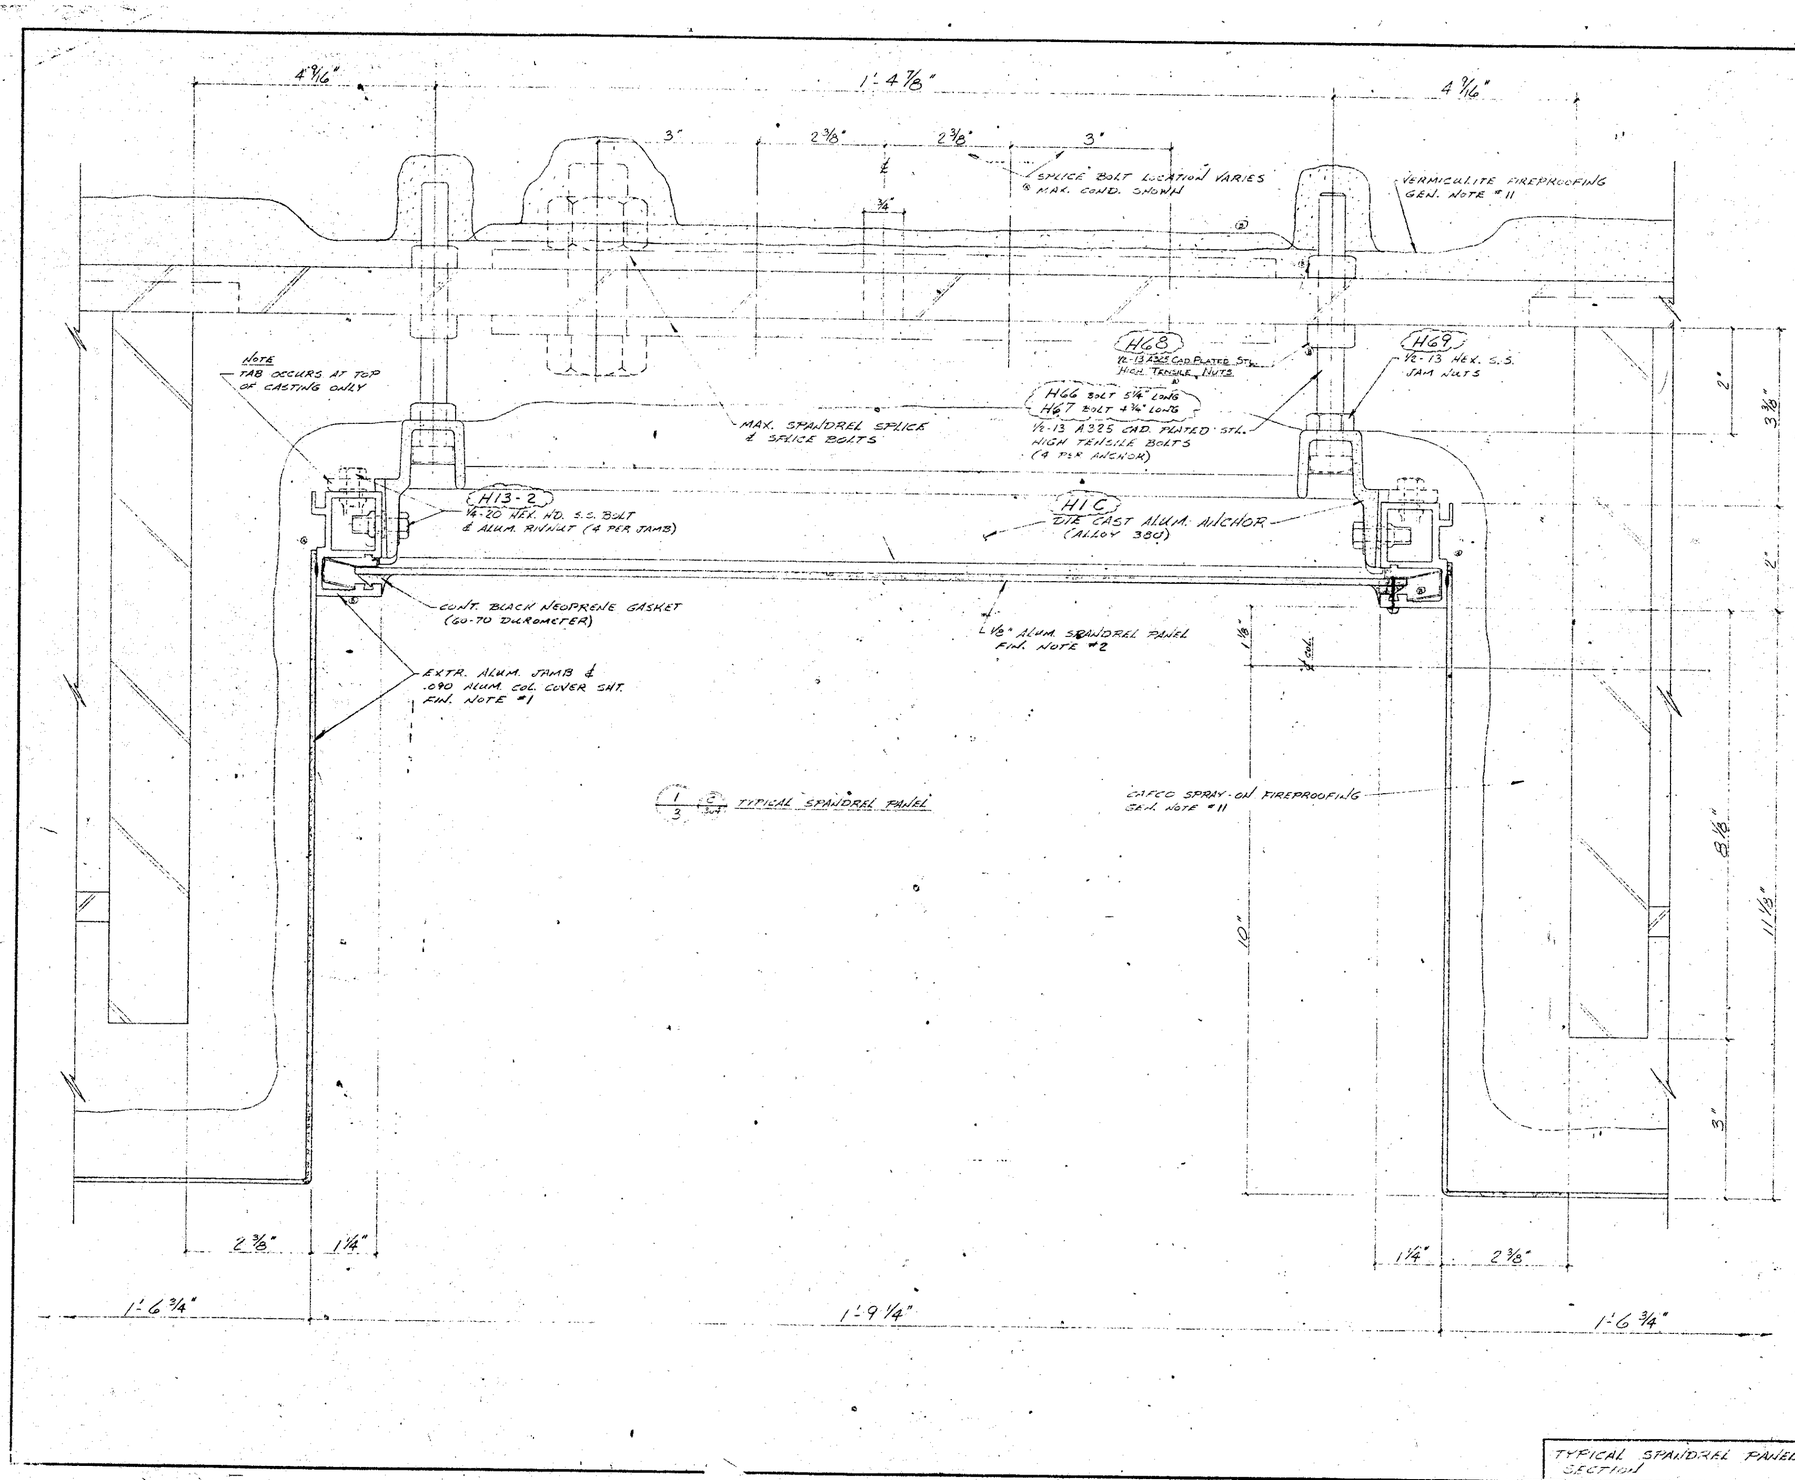


TYPICAL SPANDREL PANEL SECTION

JOB NAME
THE WORLD TRADE CENTER
THE PORT OF NEW YORK AUTHORITY
CONTRACT NTC 400.00

ARCHITECT
MINORU YAMASAKI & ASSOC.
EMERY ROTH & SONS

REVISIONS				DRAWN RUSS Marante
NO.	DATE	BY	DESCRIPTION	
A	3-14-69	[illegible]	GENERAL	DATE 7-19-68
B	5-8-69	[illegible]	GEN. REVN.	
C	[illegible]	[illegible]	EXISTING PANEL	CHECKED

ALCOA CUPPLES PRODUCTS

CURTAIN WALL TOWERS A & B

1 7 7/8

APPROVED AS NOTED FOR TYPICAL TRANSMITTAL OF SHOP DRAWINGS

DATE	PRINTS	TO	FOR
4-22-71	2 PRINTS & SEPIA	FILE & RECORD	APPROVED AS NOTED
[illegible]	2 PRINTS	SECTION	CONFORM
3-2-69	2 PRINTS & SEPIA	FILE & RECORD	APPROVED AS NOTED SUBJECT TO FIELD CONDITIONS
3-19-69	2 PRINTS & SEPIA	SEC. CONN.	APPROVED AS NOTED SUBJECT TO FIELD CONDITIONS
11-6-68	2 PRINTS & SEPIA	CURTAIN WALL	APPROVED AS NOTED SUBJECT TO FIELD CONDITIONS
7-19-68	2 PRINTS & SEPIA	SEC. CONN.	APPROVED AS NOTED SUBJECT TO FIELD CONDITIONS

PRINT RECORD

JOB NUMBER AB 71060

SHEET 3 OF [illegible]