

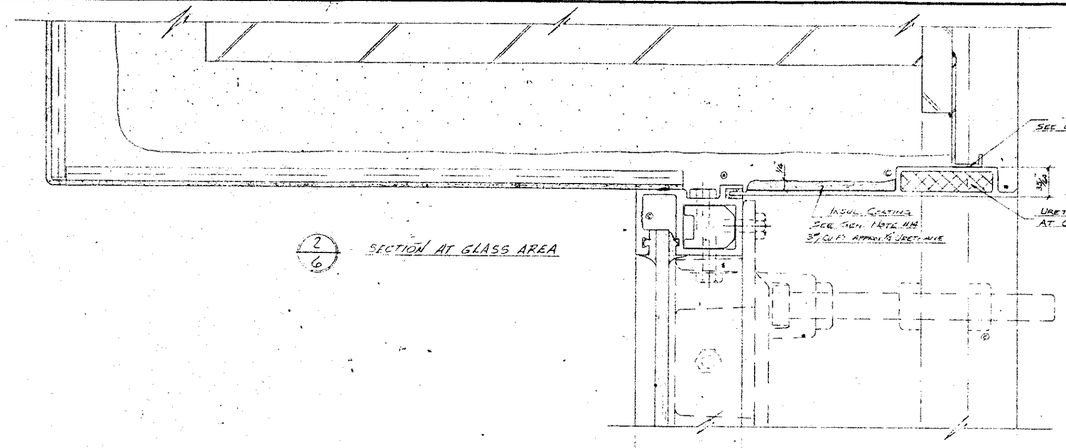


2/6 SECTION AT GLASS AREA

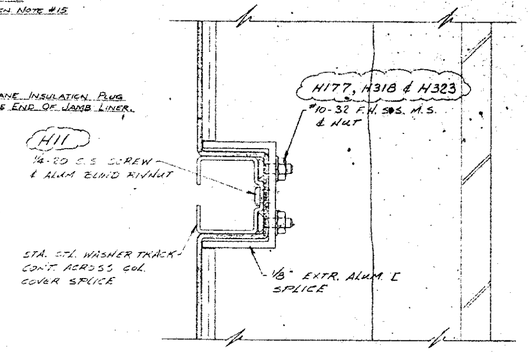

3/6 SECTION AT TRACK RECESS SPLICE

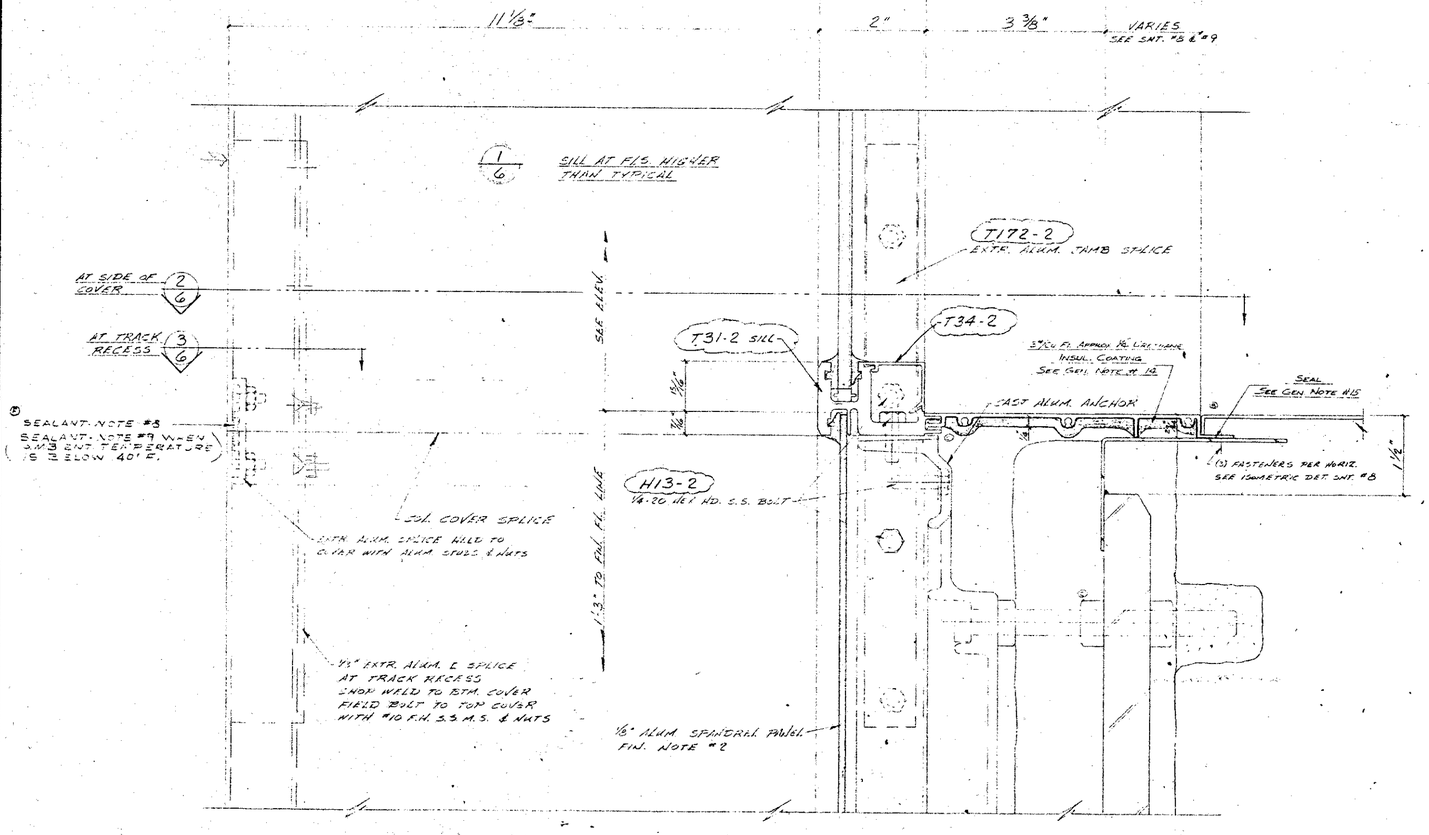

SILL & COL. COVER SPLICE
TOWER 'A'
44TH, 45TH, 67TH, 68TH, 78TH & 79TH FLS.
TOWER 'B'
44TH, 45TH, 78TH & 79TH FLS.

JOB NAME
THE WORLD TRADE CENTER
THE PORT OF NEW YORK AUTHORITY
CONTRACT WTC 400.00

ARCHITECT
MINORU YAMASAKI & ASSOC.
EMERY ROTH & SONS

REVISIONS				DRAWN RUSS LATRANTE
NO.	DATE	BY	DESCRIPTION	
A	3-6-68	V	GENERAL	DATE 7-19-66
B	11-14-68	GH	SILL LINER	
C	3-18-69	GH	GEN REV	CHECKED
D	8-21-69	GH	FABRICATION NOTE	

ALCOA CUPPLES PRODUCTS — CURTAIN WALL TOWERS A & B

F 10-15-69 | ADD TEXT TO GENERAL NOTE

APPROVED: REF. TISHMAN TRANSMITTAL OF 9/15/69.

DATE	PRINTS	REVIEW	
4-22-70	3 PRINTS	FILE RECORD	APPROVED AS NOTED
4-17-70	3 PRINTS	DIRECTION	APPROVED AS NOTED
3-6-68	4 PRINTS	FILE RECORD	APPROVED AS NOTED
3-18-69	3 PRINTS	SBM	APPROVED AS NOTED
1-6-69	4 PRINTS	2ND SUBM.	APPROVED AS NOTED
7-11-68	11 PRINTS	1ST SUBM.	APPROVED AS NOTED

DATE | PRINTS | TO | FOR
PRINT RECORD

JOB NUMBER AB 71000 | SHEET 6 OF

EMC 11-67