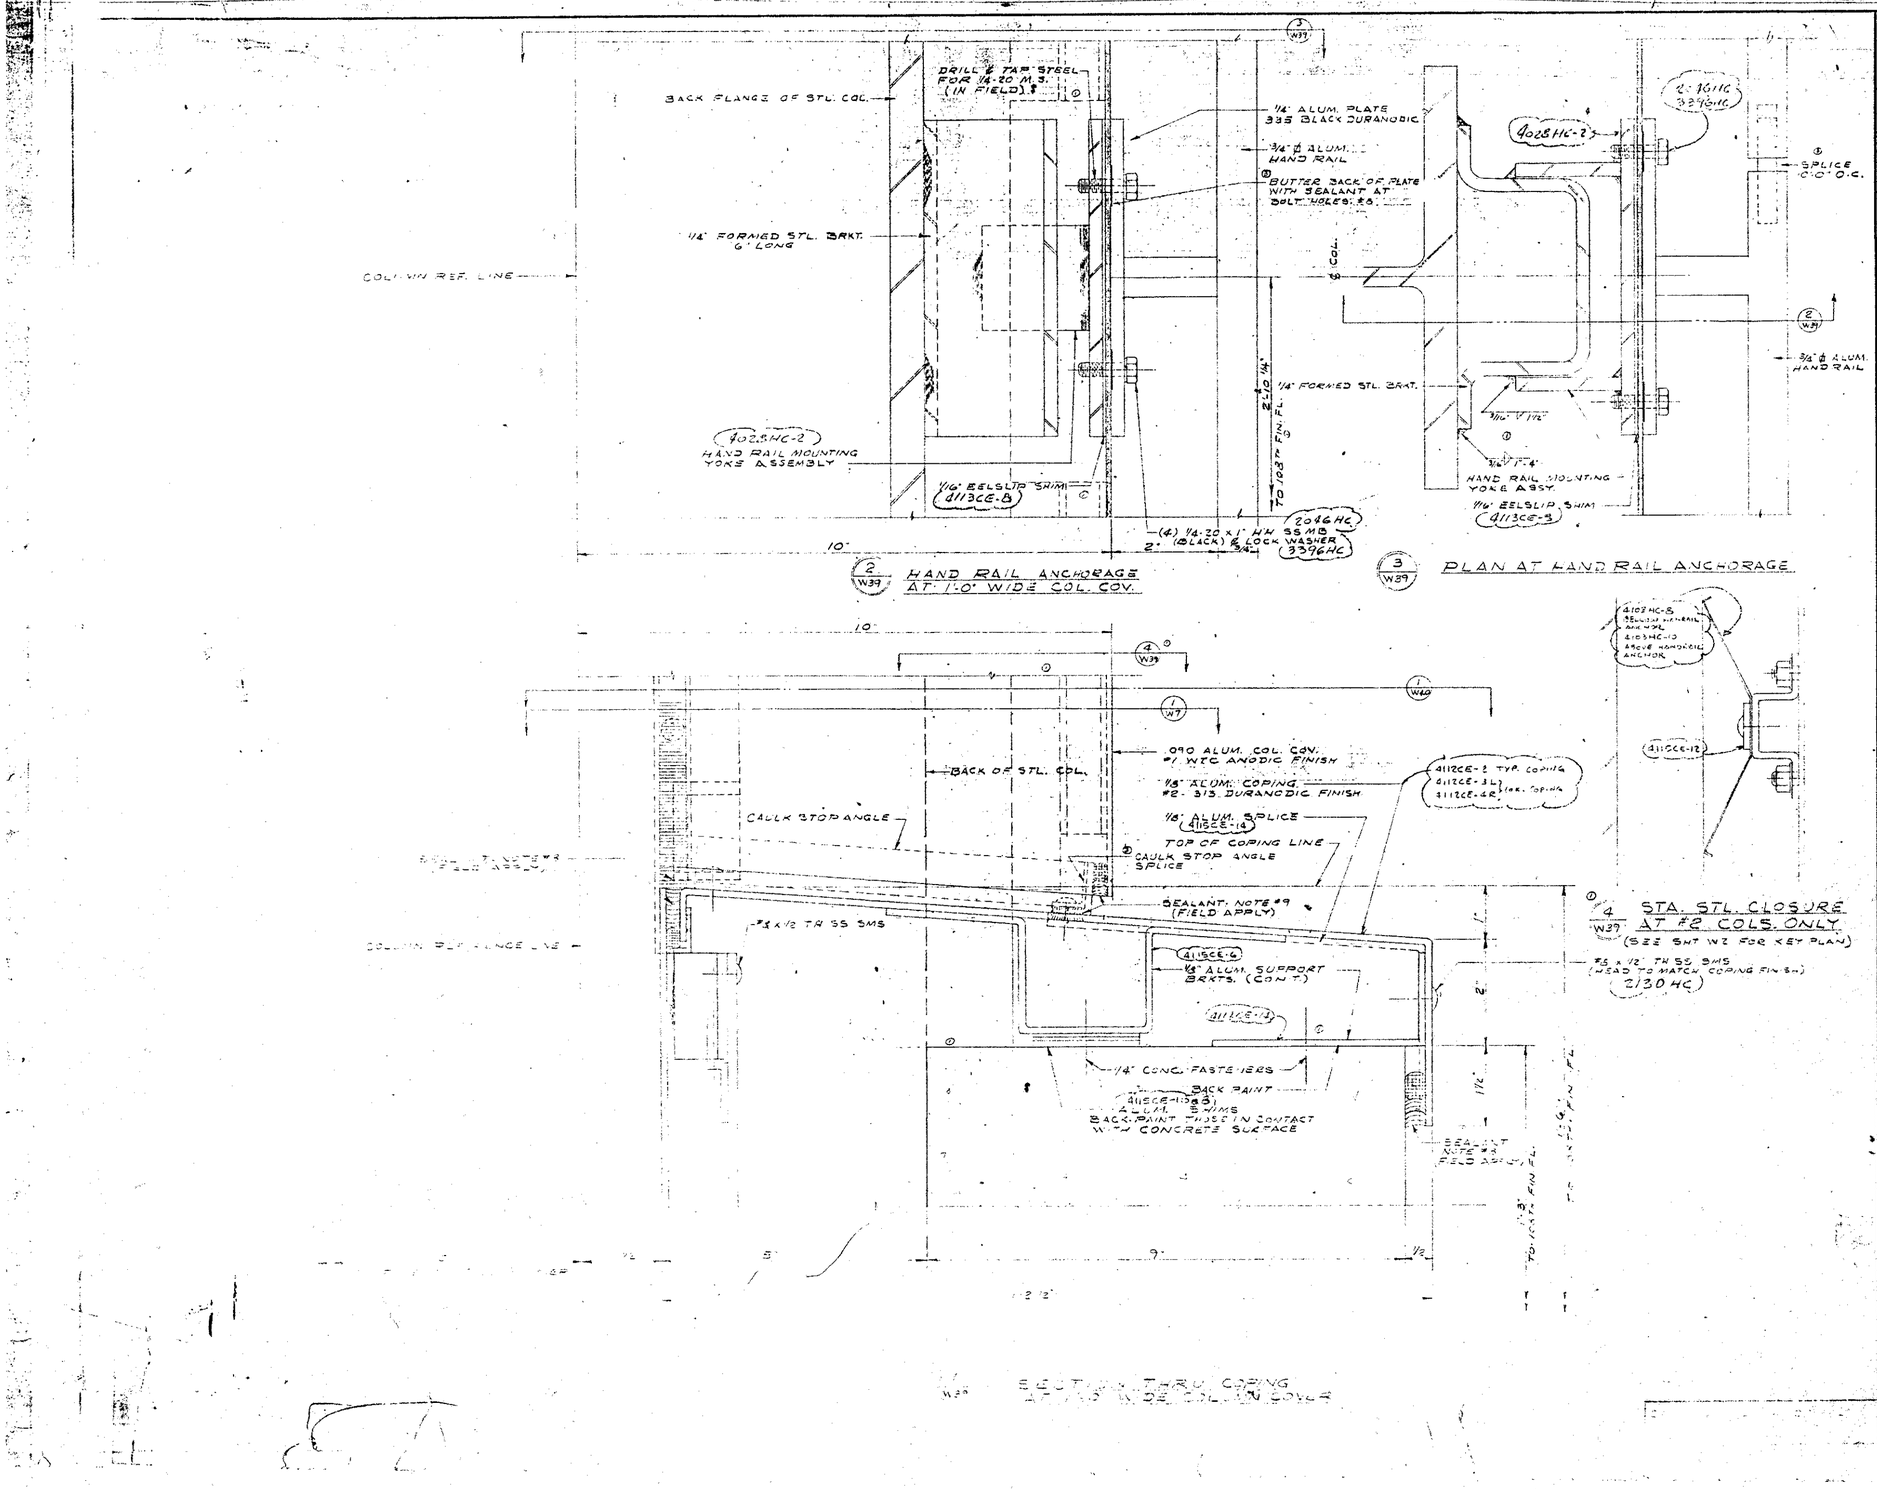


JOB NAME
THE WORLD TRADE CENTER
THE PORT OF NEW YORK AUTHORITY
CONTRACT WTC 4-03-1-3
BULLETIN

ARCHITECT
MINORU YAMASAKI & ASSOC.
EMERY ROTH & SONS

REVISIONS				DRAWN
NO.	DATE	BY	DESCRIPTION	J.L. LINSIN
1	7/20/71	JLL	SPLICE TYP. COPING ADDED ALUM. SHIMS AT PICTURE REF.	DATE 5-25-71
2	10/27/71	MG	Point Marks	CHECKED
3	11/4/71	AC	Revised	

ALCOA ALUMINUM PRODUCTS

CURTAIN WALL TOWERS A & B

APPROVED, REF. TISHMAN TRANSMITTAL OF 12-10-71

DATE	PRINTS	PRINT RECORD
4-7-72	7 SETS	CPD-WC5 F
4-7-72	2 SETS	TISHMAN E
7-19-72	5 SETS	SLOAN A-1
10-27-72	7 SETS	SLOAN A-2
2-6-73	7 SETS	SLOAN A-3
3-14-73	5 SETS	SLOAN A-4

JOB NUMBER SHEET