

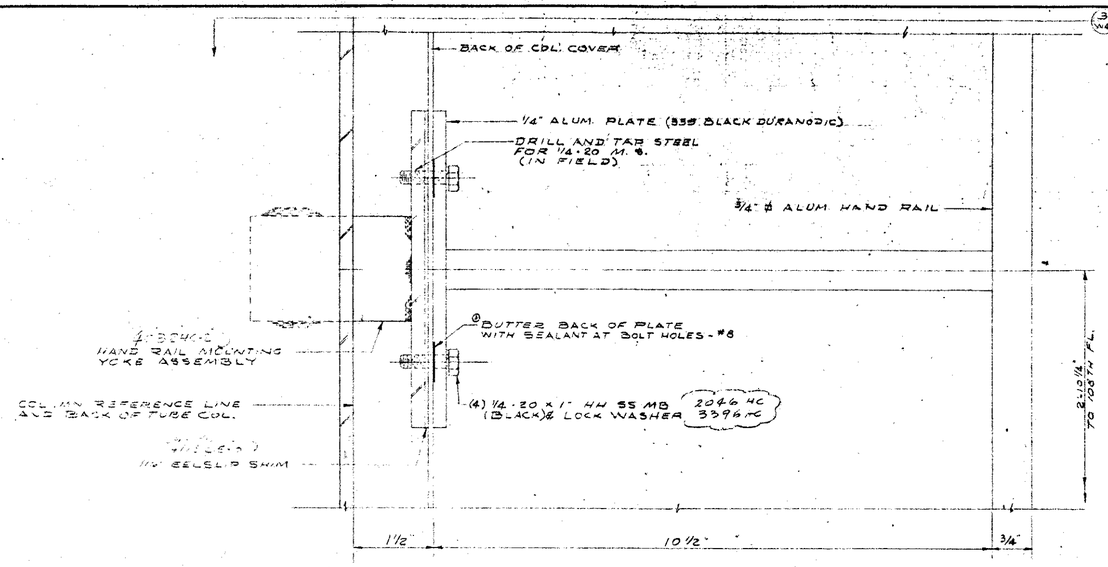


2/W41 HAND RAIL ANCHORAGE AT 7" WIDE COL. COV.

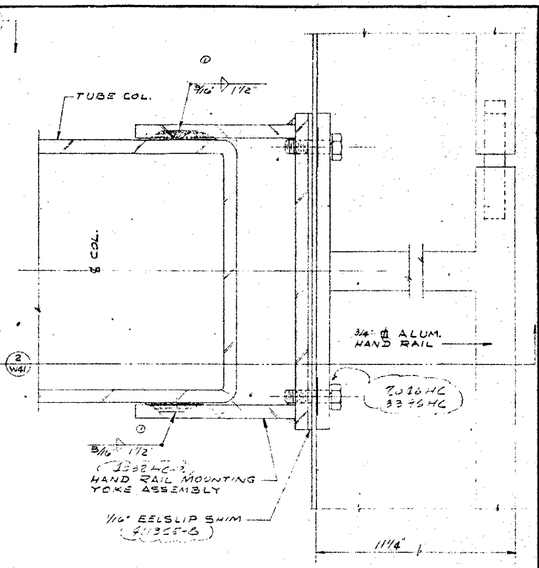

3/W41 PLAN AT HAND RAIL ANCHORAGE

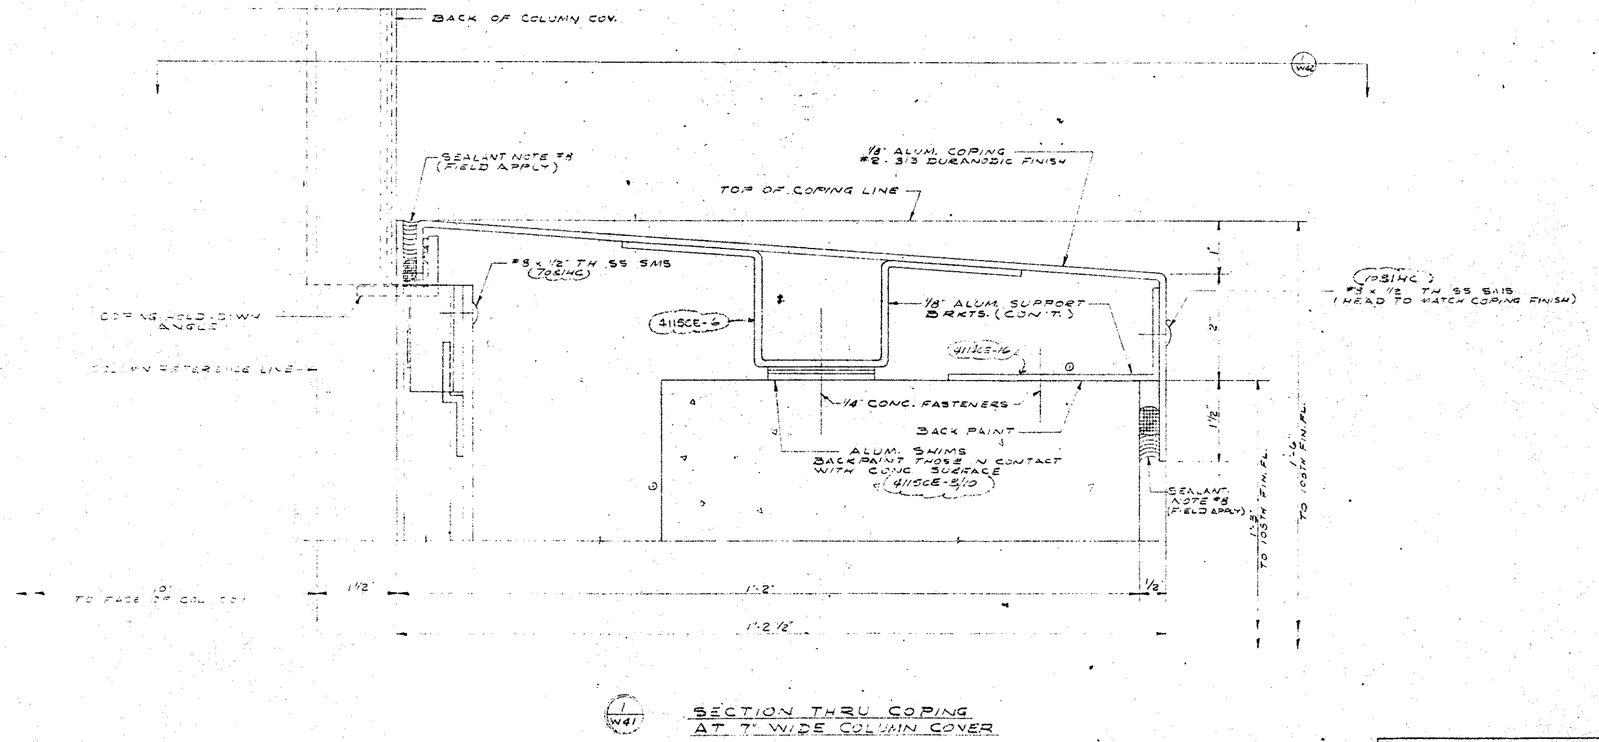

1/W41 SECTION THRU COPING AT 7" WIDE COLUMN COVER

COPING AND HANDRAIL DETAILS AT 105TH FLOOR 7 WIDE

JOB NAME

THE WORLD TRADE CENTER
THE PORT OF NEW YORK AUTHORITY
CONTRACT WTC 600.00
BULLETIN

ARCHITECT
MINORU YAMASAKI & ASSOC.
EMERY ROTH & SONS

NO.	DATE	BY	REVISIONS DESCRIPTION
(1)	4/7/72	WLL	PER CORRECTION SHT #W41-BULL-2
2	4/17/72	MP	PANEL MARKS
(3)	5/5/72	WLL	PANEL MARKS

DRAWN J.L. LINSIN
DATE 5-25-71
CHECKED

ALCOA CUPPLES PRODUCTS

CURTAIN WALL TOWERS A & B

APPROVED: REF TISHMAN TRANSMITTAL OF 6-29-71

DATE	PRINTS	TO	FOR
4-7-72	4/7/72	TISHMAN	RECD
7/31/71	7/31/71	AMERICAN	APPROVAL
11/23/71	11/23/71	CPC	REC'D
9/16/71	9/16/71	CPC	APPR
8/25/71	8/25/71	CPC	APPR

PRINT RECORD

JOB NUMBER AE 7023

SHEET W41 OF