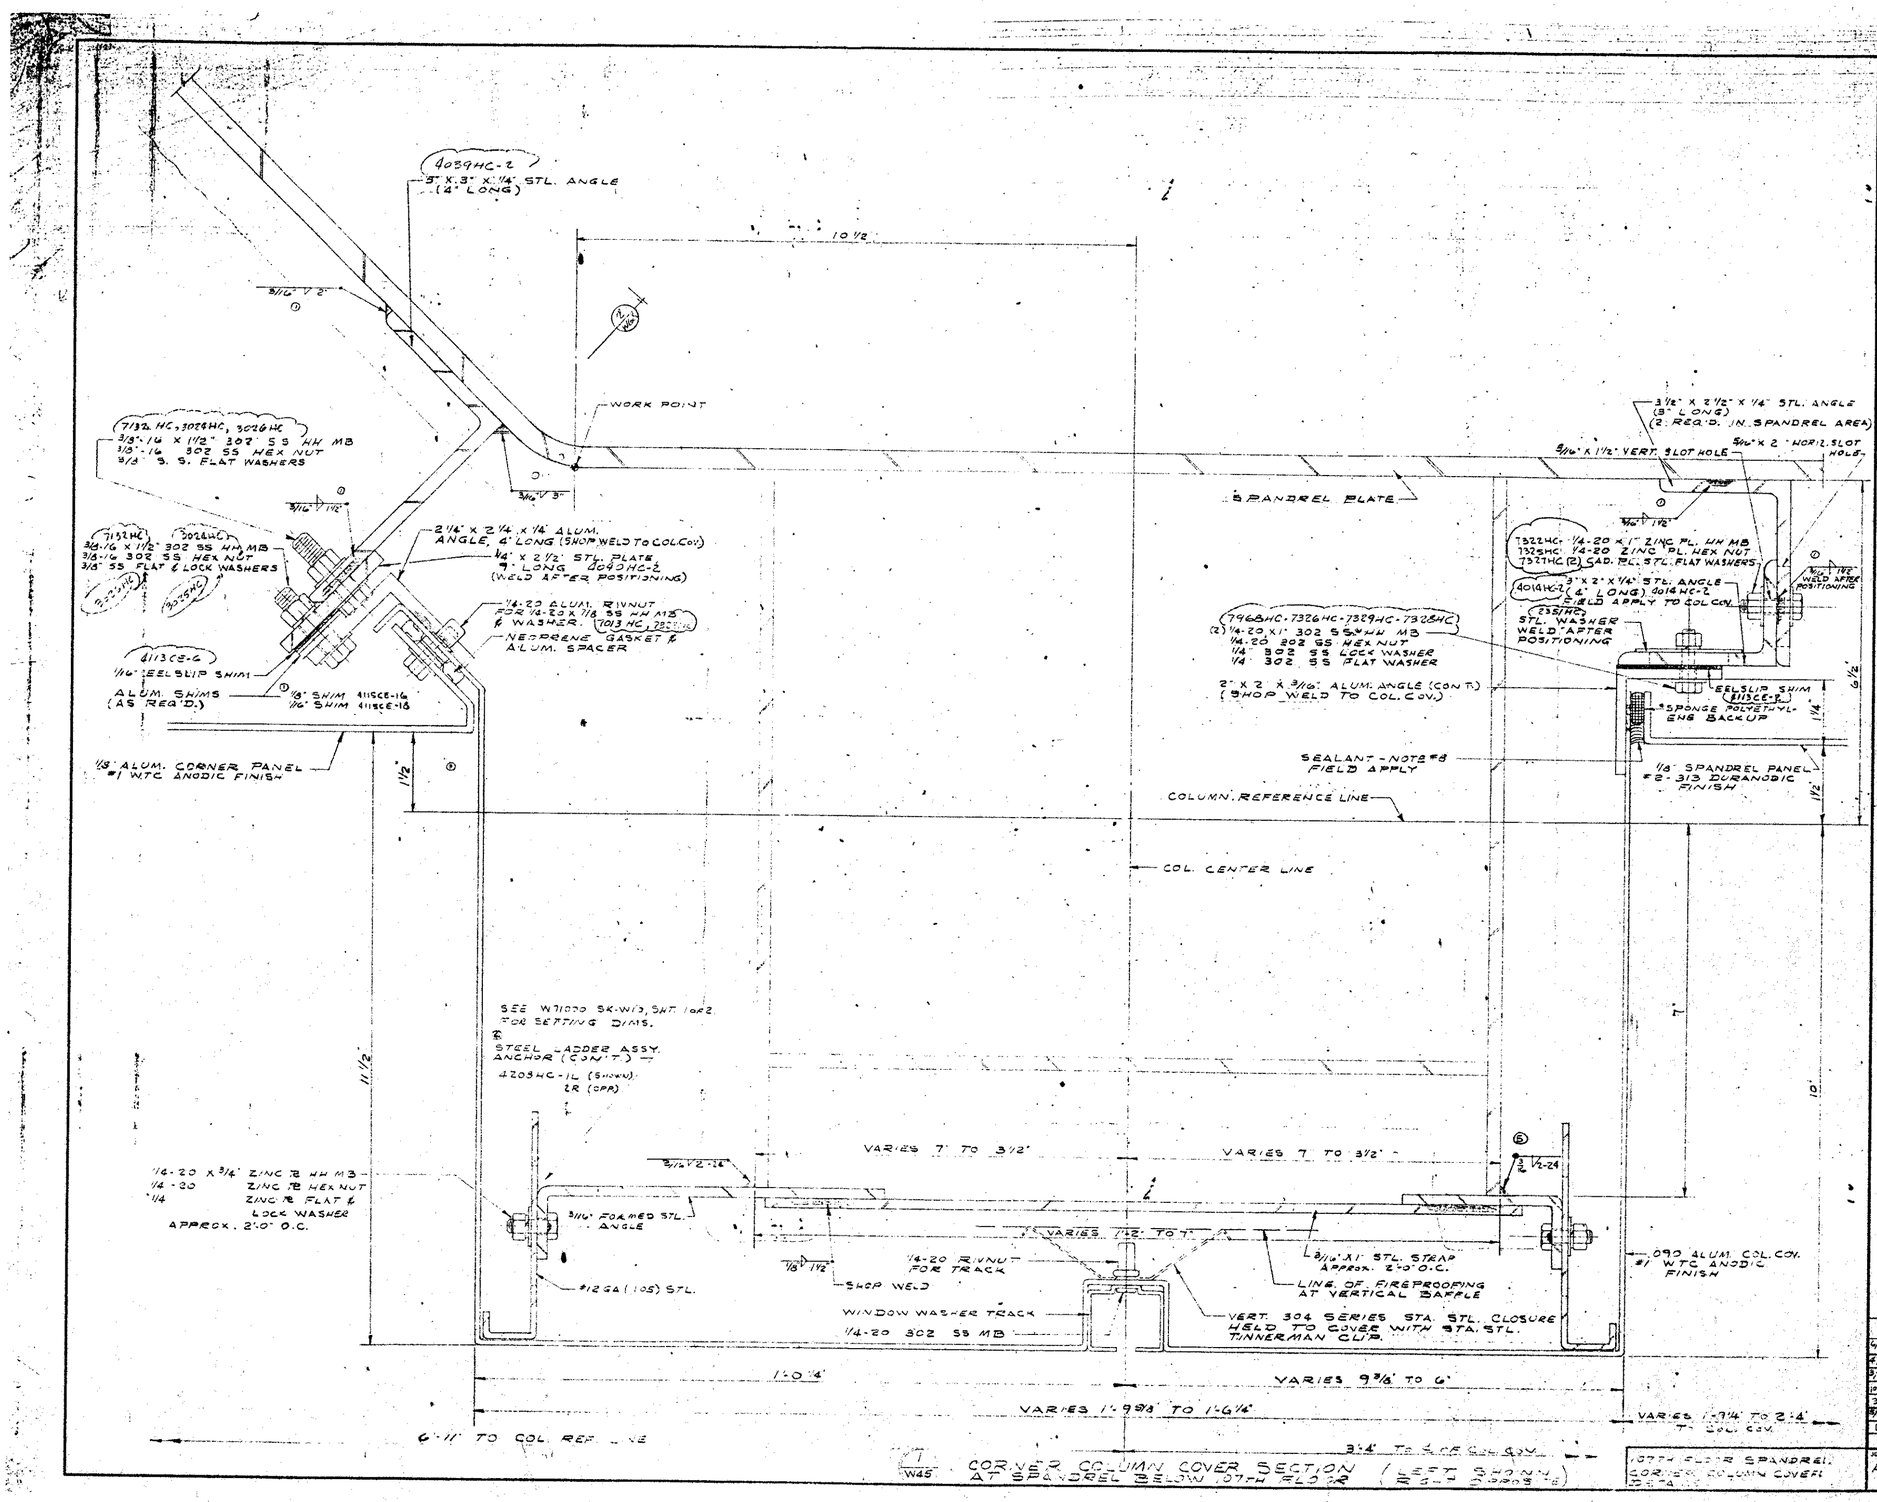


JOB NAME
THE WORLD TRADE CENTER
THE PORT OF NEW YORK AUTHORITY
CONTRACT WTC 400.00
BULLETIN

ARCHITECT
MINORU YAMASAKI & ASSOC.
EMERY ROTH & SONS

REVISIONS				DRAWN
NO.	DATE	BY	DESCRIPTION	J.L. LINSIN
10	4/19/72	JLL	SPANDREL AREAS 3	DATE
9	3/31/72	JLL	PANEL HEIGHTS	5-26-71
8	3/21/72	JLL	REVISED PER CC	CHECKED
7	3/15/72	JLL	REVISED PER CC & ARCH	

ALCOA · CUPPLES PRODUCTS

CURTAINWALL TOWERS A & B

NO	DATE	BY	DESCRIPTION
5	5-2-72	PASMIN	

APPROVED: PER TISHMAN TRANSMITTAL OF 10-26-71
5 4-28-72

4/18/72	2 SEPIA PRINTS	TISHMAN	RECORD
4/5/72	7 PRINTS	CPD N.Y.	ERECTION
3/31/72	2 SEPIA PRINTS	TISHMAN	APPROVAL
10/7/71	7 PRINTS	CPDC NY	ERECTION
3/6/71	2 SEPIA PRINTS	TISHMAN	APPROVAL
8/26/71	2 SEPIA PRINTS	TISHMAN	APPROVAL
DATE	PRINTS	TO	FOR

PRINT RECORD

JOB NUMBER AB 7100.0
SHEET W45 OF

107TH FLOOR SPANDREL CORNER COLUMN COVER DETAIL

W45 CORNER COLUMN COVER SECTION AT SPANDREL BELOW 107TH FLOOR (LEFT SHOWN, RIGHT OPPOSITE)