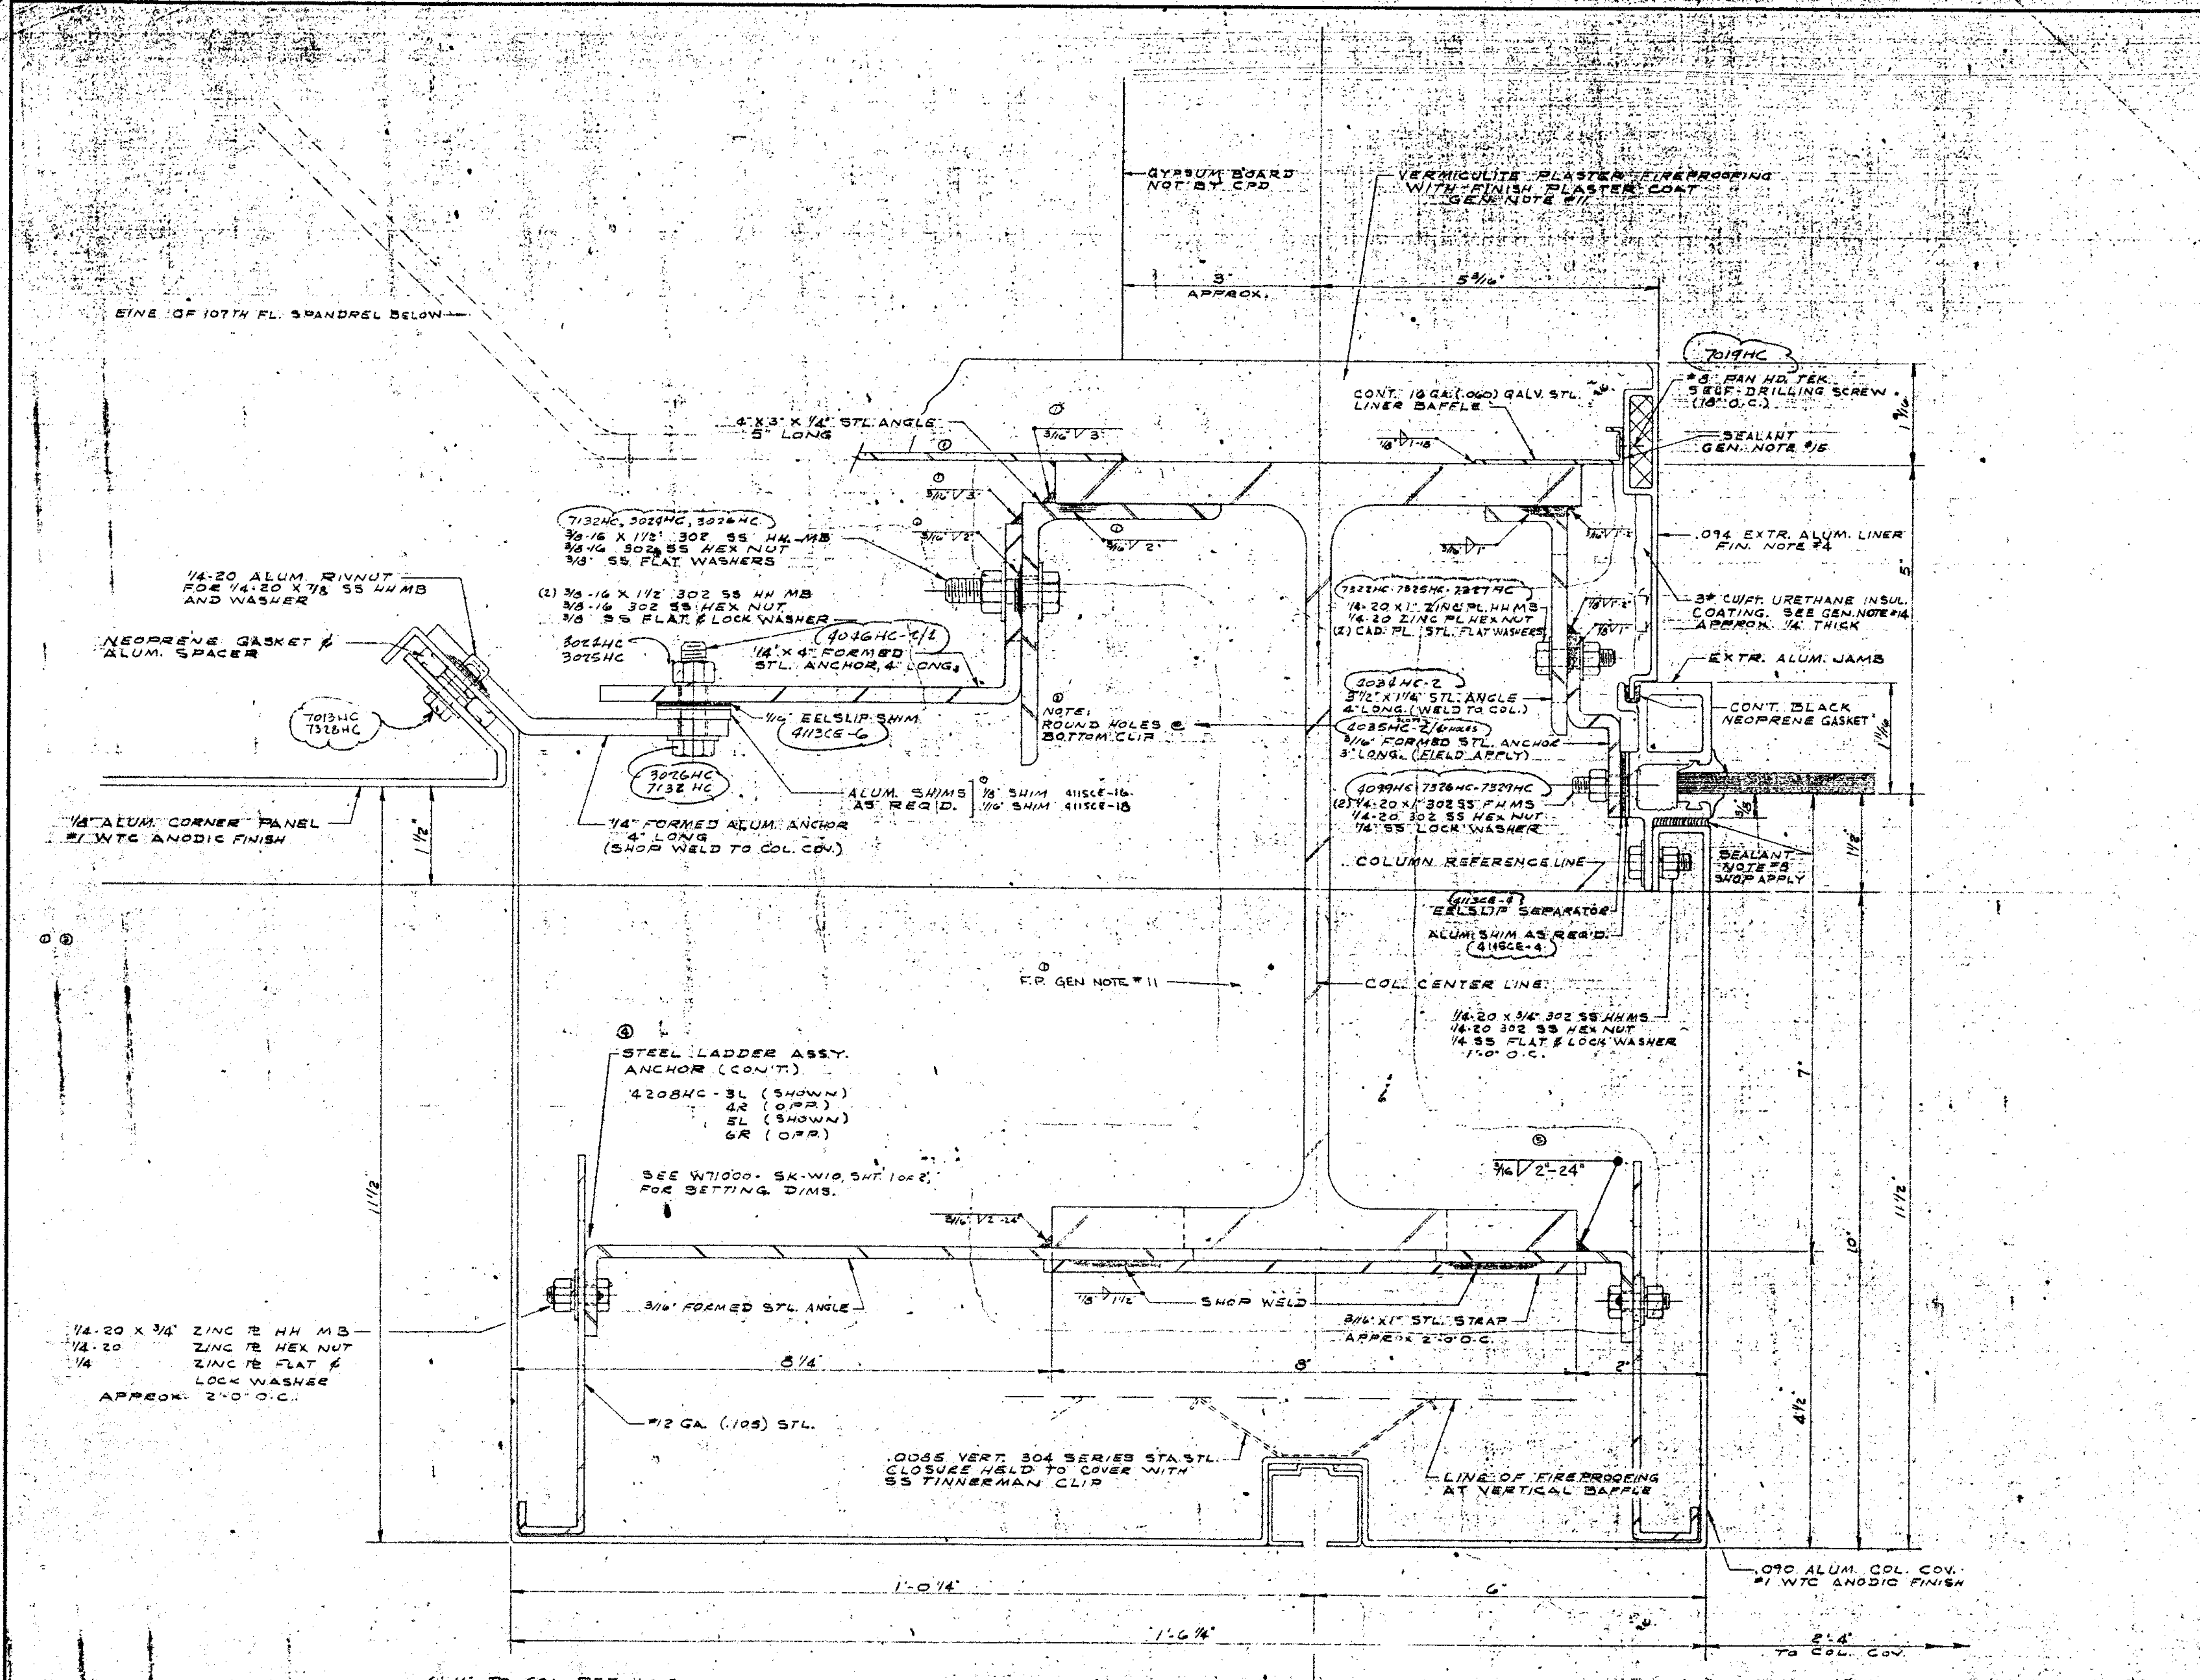


1 / W46 — CORNER COLUMN COVER SECTION ABOVE SPANDREL THRU WINDOW AT 107TH FLOOR

(LEFT SHOWN RIGHT OPPOSITE)

JOB NAME: THE WORLD TRADE CENTER
THE PORT OF NEW YORK AUTHORITY
CONTRACT WTC 400.00
BULLETIN

ARCHITECT: MINORU YAMASAKI & ASSOC.
EMERY ROTH & SONS

NO.	DATE	BY	DESCRIPTION
1	[illegible]	JLL	[illegible]
2	[illegible]	HP	PART MARKS
3	[illegible]	JLL	[illegible]
4	[illegible]	JLL	STL. LADDER ASSY. ADDED
5	[illegible]	HP	WELD ADDED & APP. DATE

DRAWN: J.L. LINSIN
DATE: 5-26-71
CHECKED:

ALCOA CUPPLES PRODUCTS — CURTAIN WALL TOWERS A & B

APPROVED: REF. TISHMAN TRANSMITTAL OF 10-26-71
(5) 4-28-72

PRINT RECORD

DATE	PRINTS	TO	FOR
6/19/72	10 PRINTS 2 SEPIA	TISHMAN	RECORD
4/5/72	7 PRINTS	CPD N.Y.	ERECTION
3/31/72	[illegible]	[illegible]	APPROVAL
10/27/71	7 PRINTS	CPC. NY	ERECTION
9/6/71	[illegible]	[illegible]	APPROVAL
5/25/71	[illegible]	[illegible]	APPROVAL

107TH FLOOR WINDOW CORNER COLUMN COVER DETAILS.

JOB NUMBER: AB71000
SHEET: W46 OF