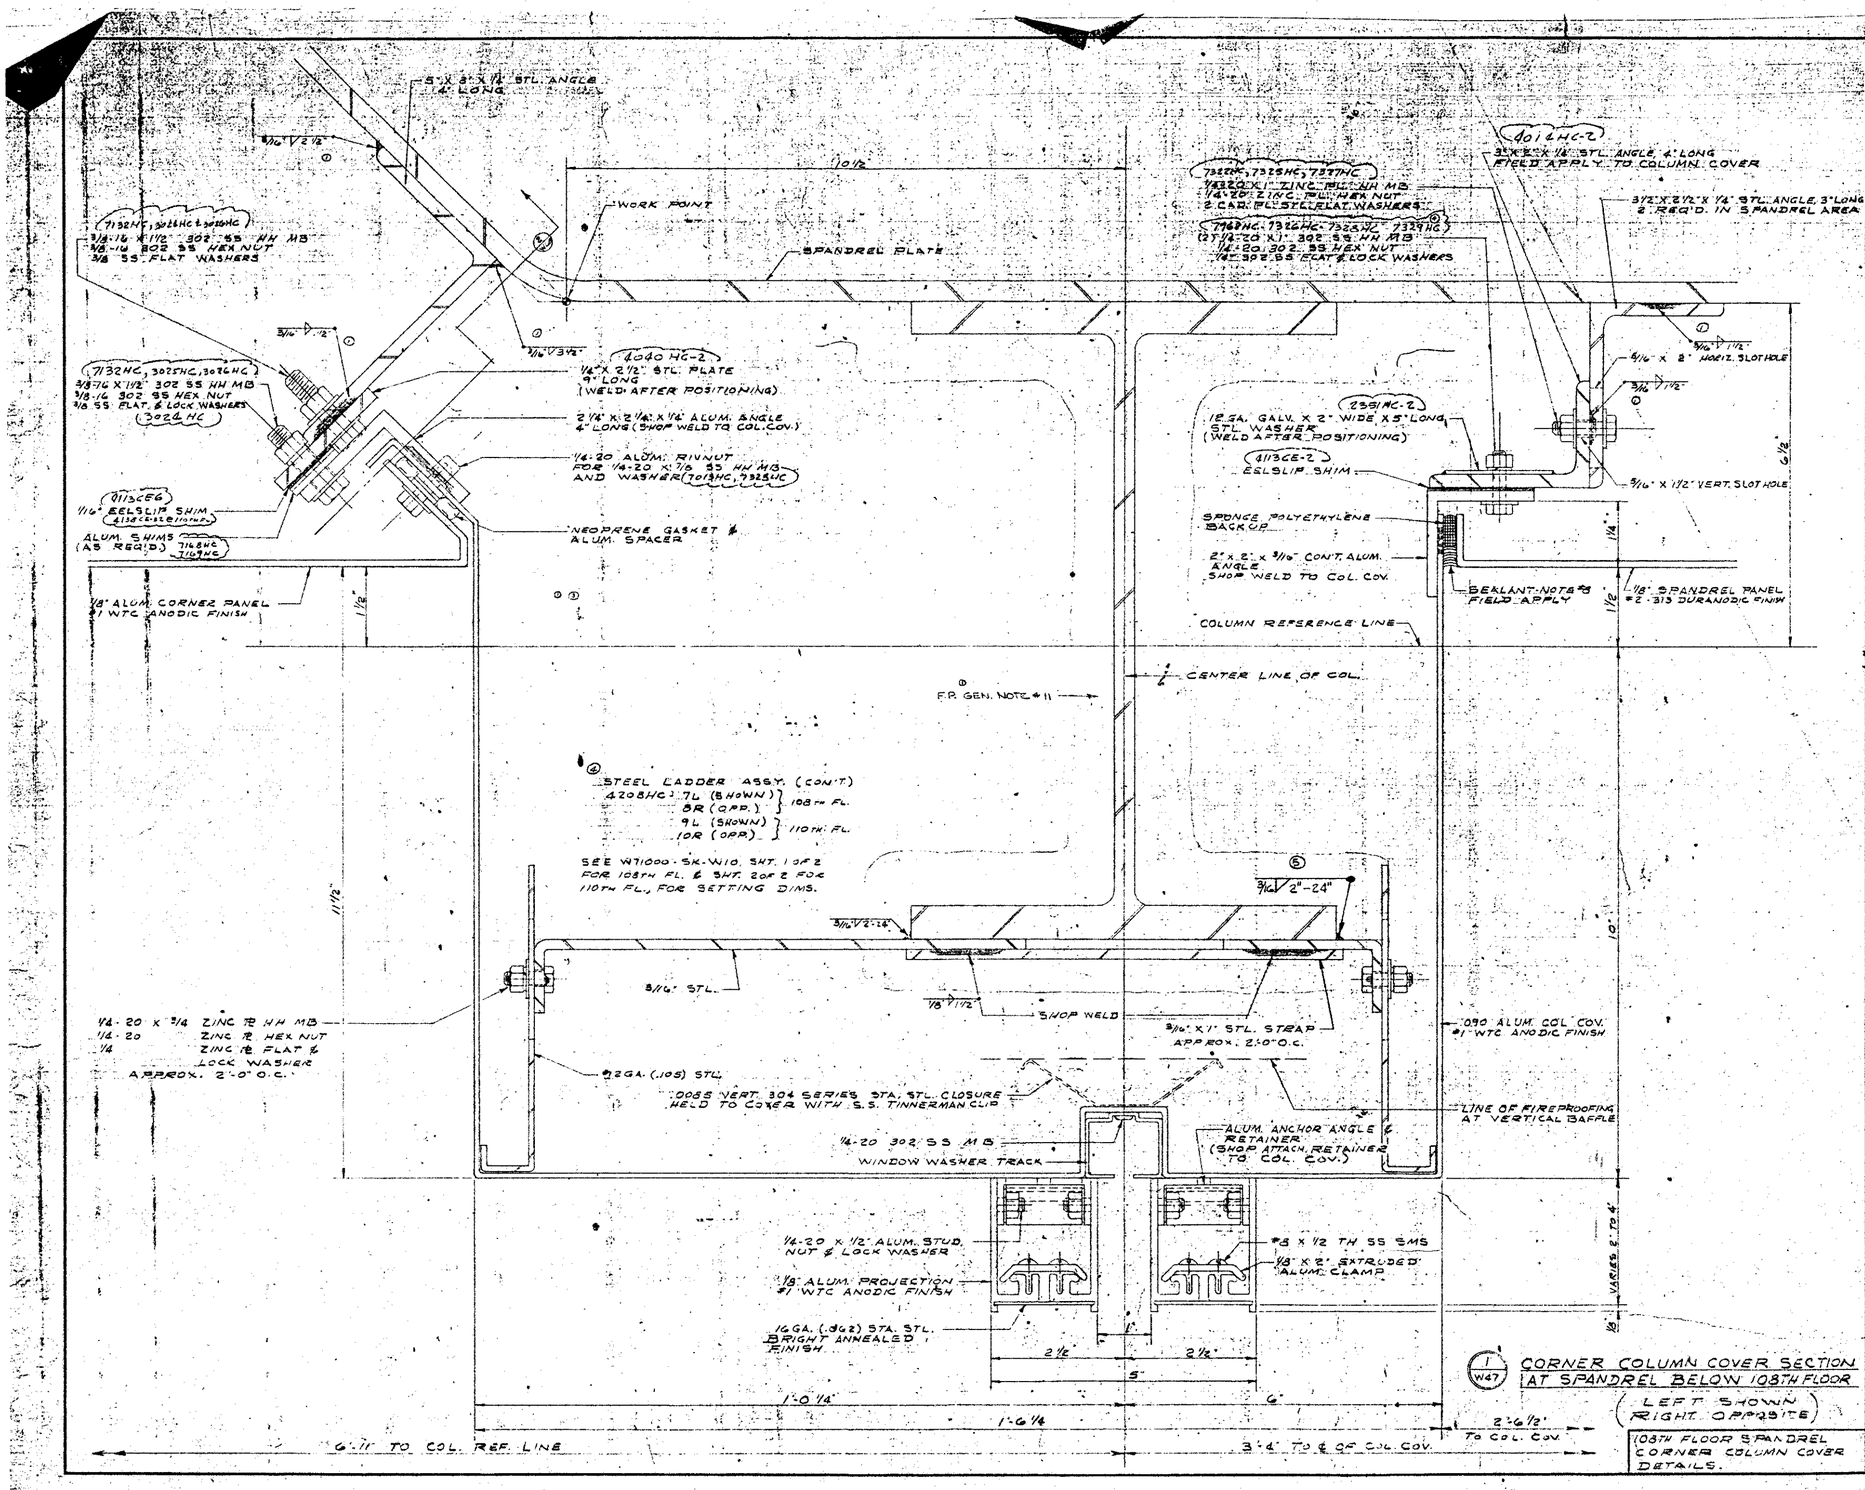


1 W47 CORNER COLUMN COVER SECTION AT SPANDREL BELOW 108TH FLOOR
(LEFT SHOWN RIGHT OPPOSITE)

108TH FLOOR SPANDREL CORNER COLUMN COVER DETAILS.

JOB NAME
THE WORLD TRADE CENTER
THE PORT OF NEW YORK AUTHORITY
CONT. REACT. W7C 400.00
BULLETIN

ARCHITECT
MINORU YAMASAKI & ASSOC.
EMERY ROTH & SONS

NO.	DATE	BY	REVISIONS DESCRIPTION
⑦	10/24/71	JLL	STEEL LADDER ASSY. ADDED
⑥	9/1/71	JLL	STEEL LADDER ASSY. ADDED
⑤	5/1/71	HP	WELD ADDED & APP. DATE
④	3/9/71	JLL	STEEL LADDER ASSY. ADDED
③	2/4/71	JLL	STEEL LADDER ASSY. ADDED
②	1/4/71	JLL	STEEL LADDER ASSY. ADDED
①	12/7/70	HP	WELD ADDED & APP. DATE

DRAWN J.L. LINSIN
DATE 5-25-71
CHECKED

ALCOA CUPPLES PRODUCTS
CURTAIN WALL TOWERS A & B

APPROVED: REF. TISHMAN TRANSMITTAL OF 10-26-71
⑤ 4-25-72

DATE	PRINTS	FROM	FOR
4/13/72	10 PRINTS 1 SEPIA	TISHMAN	RECORD
4/6/72	7 PRINTS	CPD N.Y.	ERECTION
3/3/72	2 PRINTS 1 SEPIA	CPC N.Y.	APPROVAL
10/27/71	1 PRINTS	CPC N.Y.	ERECTION
5/24/71	2 PRINTS 1 SEPIA	CPC N.Y.	APPROVAL
5/14/71	2 PRINTS 1 SEPIA	CPC N.Y.	APPROVAL

PRINT RECORD

JOB NUMBER AB 71000
SHEET W47 OF

FILE 1-2-142