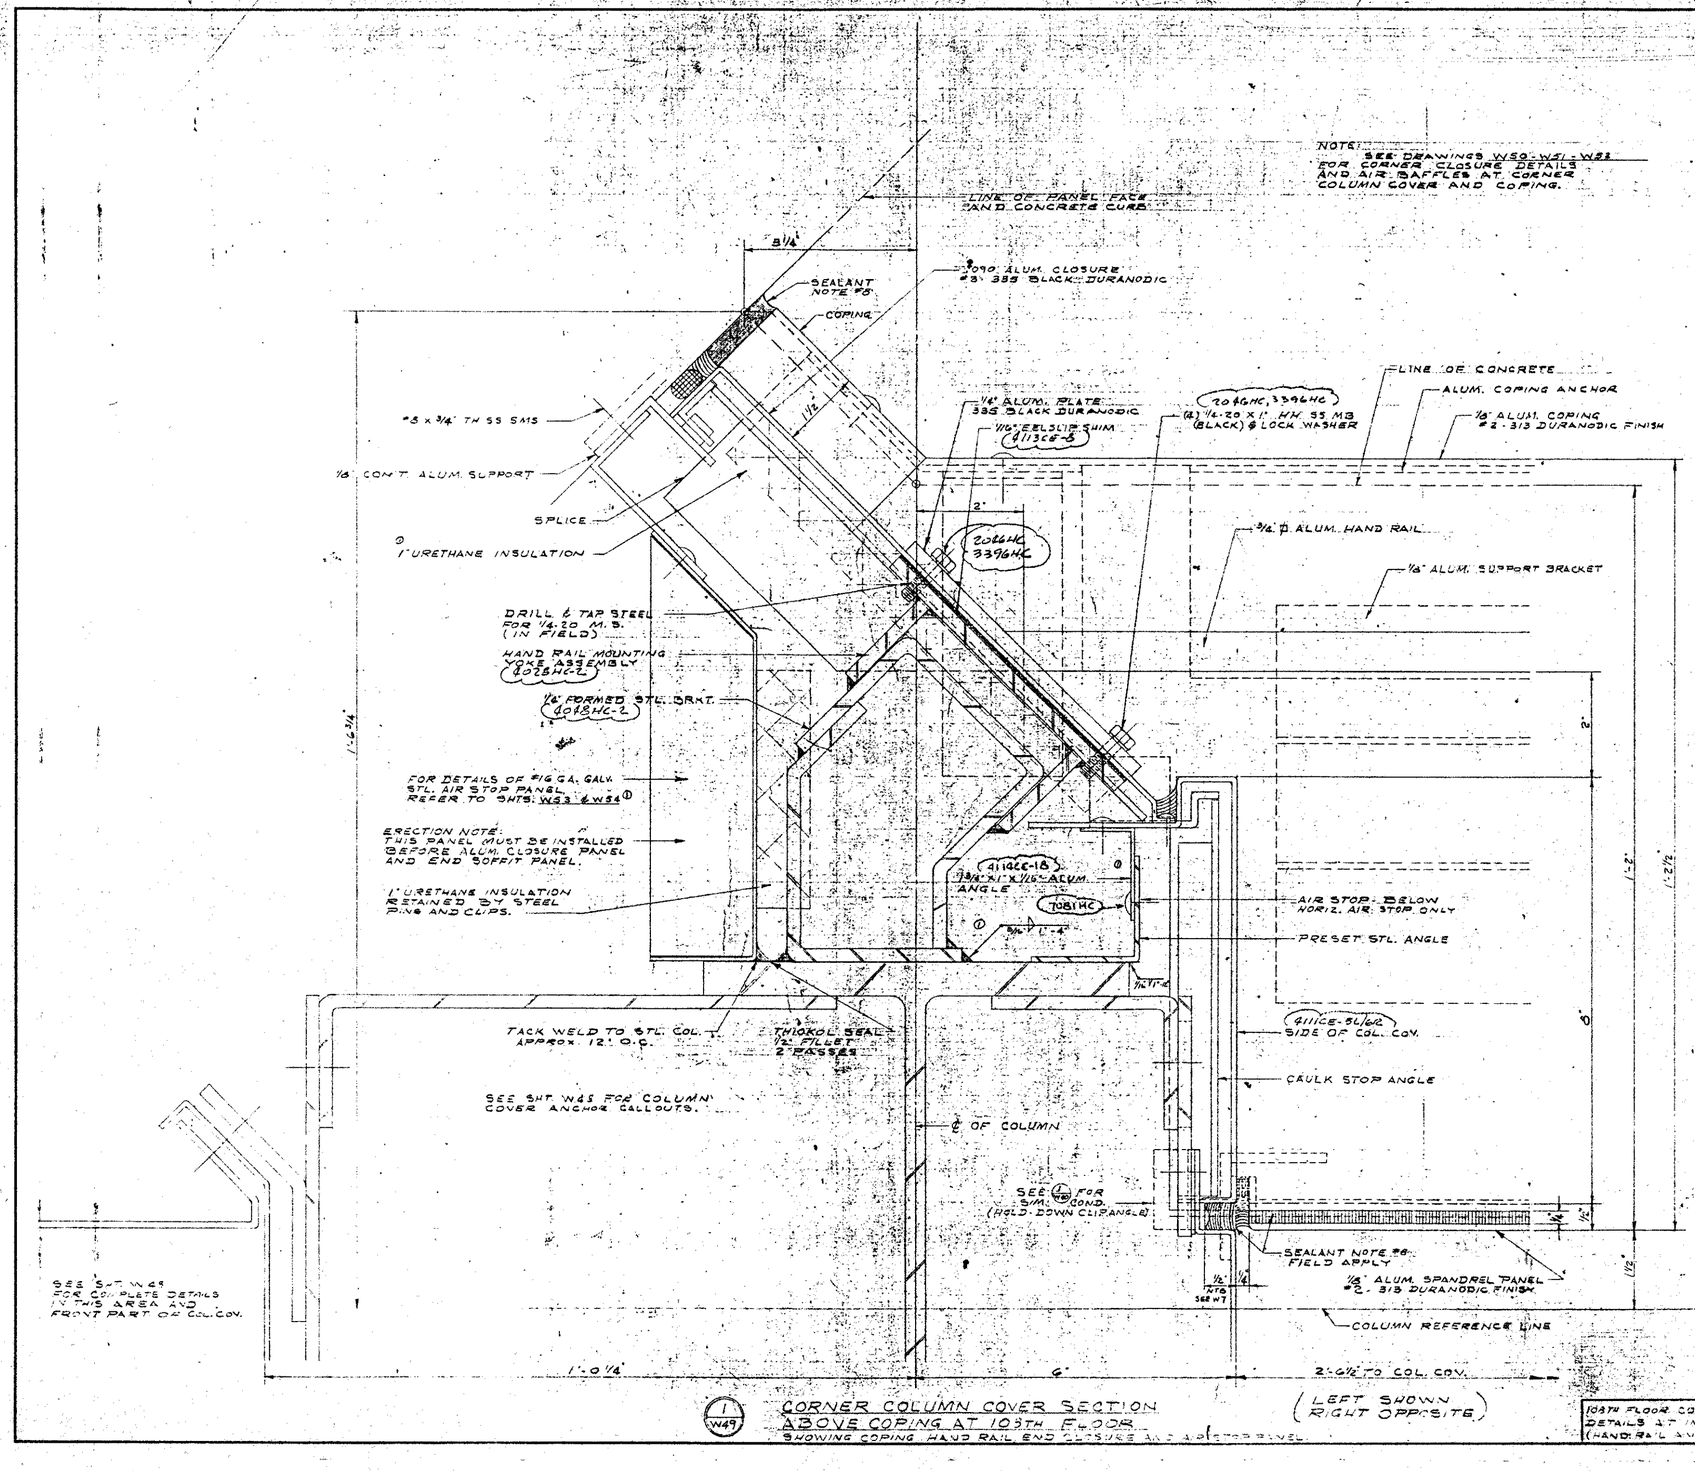



1/W49 CORNER COLUMN COVER SECTION ABOVE COPING AT 103rd FLOOR
SHOWING COPING HAND RAIL END CLOSURE AND AIR STOP PANEL

(LEFT SHOWN RIGHT OPPOSITE)

103rd FLOOR CORNER COL. COV. DETAILS AT INTERIOR (HAND RAIL AND END CLOSURE)

JOB NAME
THE WORLD TRADE CENTER
THE PORT OF NEW YORK AUTHORITY
CONTRACT WTC 4-0-50
BULLETIN -

ARCHITECT
MINORU YAMASAKI & ASSOC.
EMERY ROTH & SONS

| NO. | DATE | BY | REVISIONS DESCRIPTION |
|---|---|---|---|
| 12 | 10/26/71 | JLL | GEN. REV. |
| 11 | 9/28/71 | HCD | STAT. REVISED |
| 8 | 7/21/71 | JLL | REVISED FOOT. CLOSURE |

DRWG. C.L. JOB NO. 7325-71 CHECKED

ALCOA CUPPLES PRODUCTS — CURTAIN WALL TOWERS A & B

APPROVED: REF TISHMAN TRANSMITTAL OF 10-26-71

| DATE | PRINTS | TO | FOR |
|---|---|---|---|
| 4-7-72 | 7 PRTS | CPD-WTC | CORRECTION |
| 3-7-72 | 12 SEPIAS | TISHMAN | SECOND |
| 10/27/71 | 7 PRINTS | CPC NY | CORRECTION |
| 2/16/71 | 3 SEPIAS | [illegible] | APPROVAL |
| 2/8/71 | 1 SEPIA | [illegible] | APPROVAL |

PRINT RECORD

JOB NUMBER AB 71200 — SHEET W49