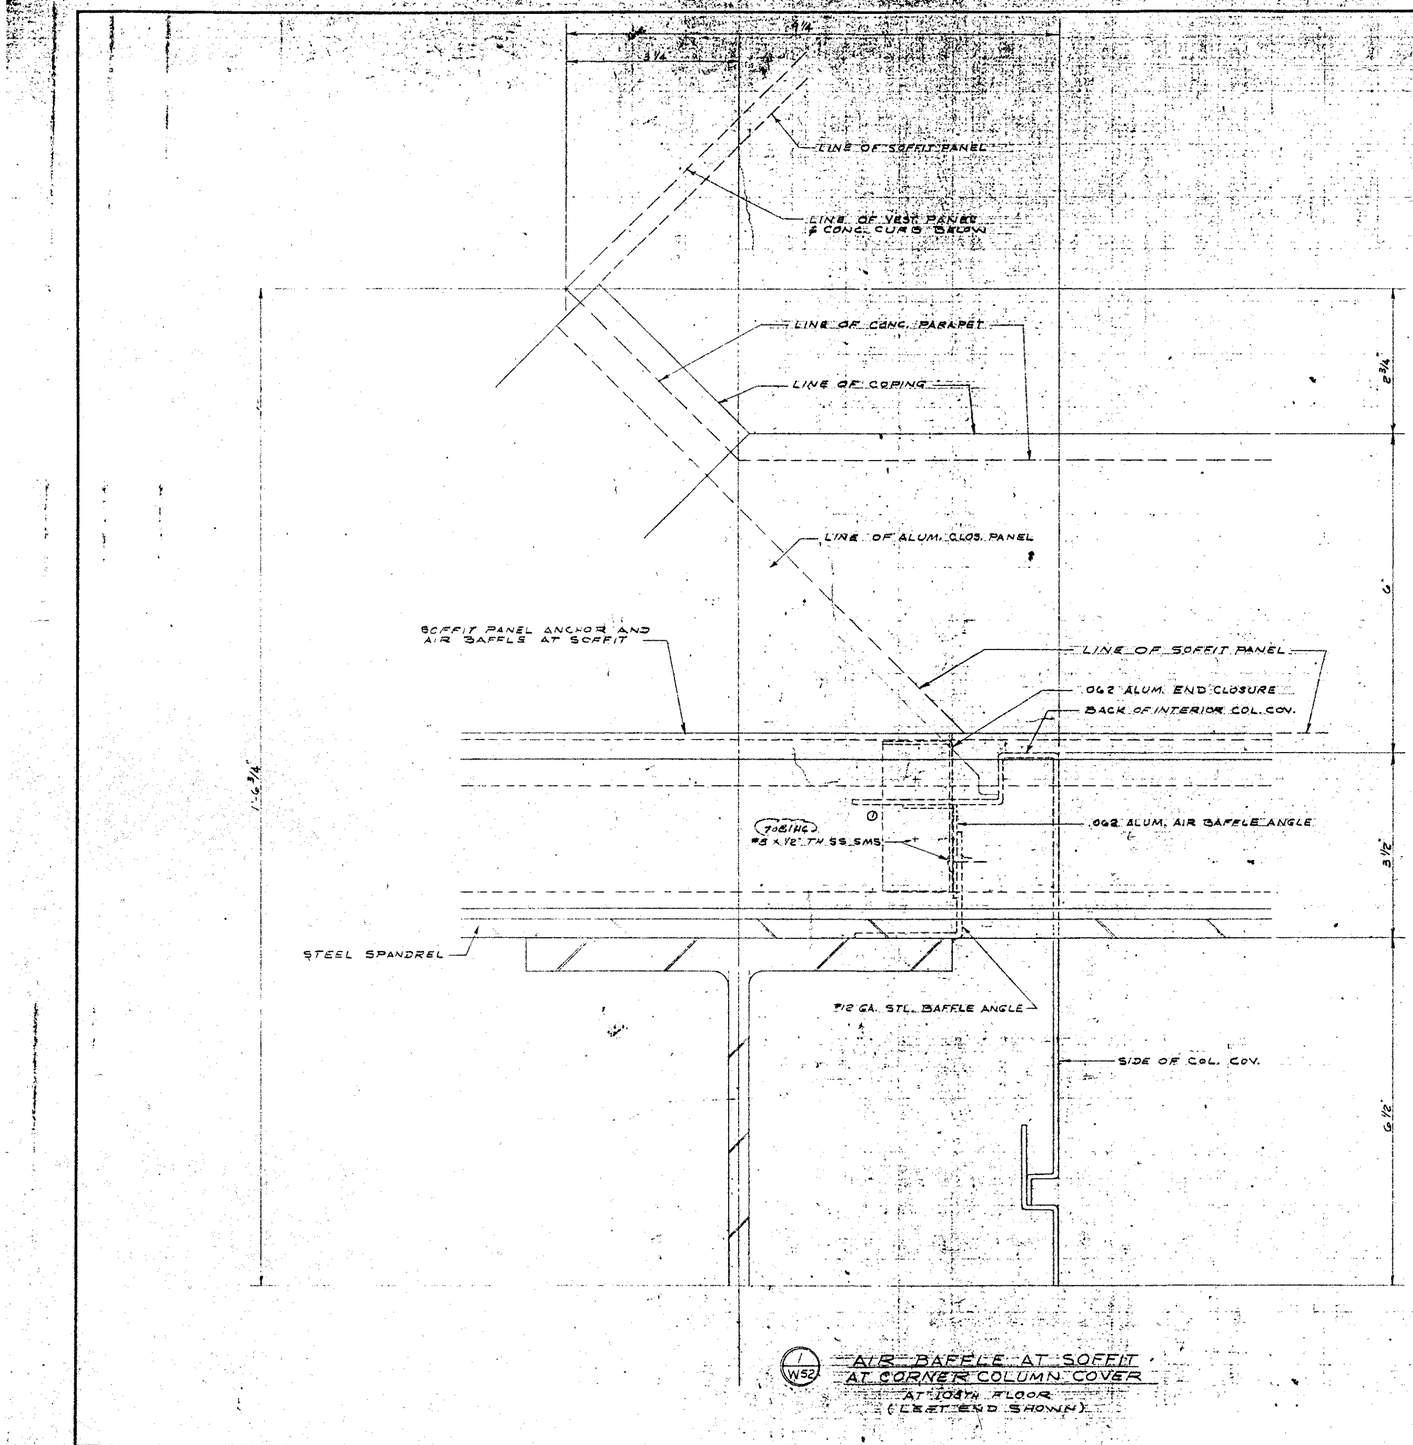


1/W52 AIR BAFFLE AT SOFFIT AT CORNER COLUMN COVER
AT 104TH FLOOR
(CLOSET END SHOWN)

JOB NAME
THE WORLD TRADE CENTER
THE PORT OF NEW YORK AUTHORITY
CONTRACT WTC 400.00
BULLETIN

ARCHITECT
MINORU YAMASAKI & ASSOC.
EMERY ROTH & SONS

REVISIONS				DRAWN
NO.	DATE	BY	DESCRIPTION	J.L. LINSIN
11	10-26-71	JLL	GENERAL	DATE 6-22-71
				CHECKED

ALCOA CUPPLES PRODUCTS | CURTAIN WALL TOWERS A & B

APPROVED: REC. TISHMAN TRANSMITTAL OF 10-26-71

4-7-72	7-PTS	CPD WTC	ERECTN'G
4-7-72	8 PTS & SEPTS	TISHMAN	RECD'D
10/27/71	7 PRINTS	CPE NY	EREC
2/16/71	[illegible]	[illegible]	APPROVAL
6/23/71	[illegible]	[illegible]	APPROVAL
DATE	PRINTS	TO	FOR

PRINT RECORD

108TH MER FLOOR CORNER COLUMN COVER AIR BAFFLE	JOB NUMBER AIB 7100b
	SHEET W52 OF