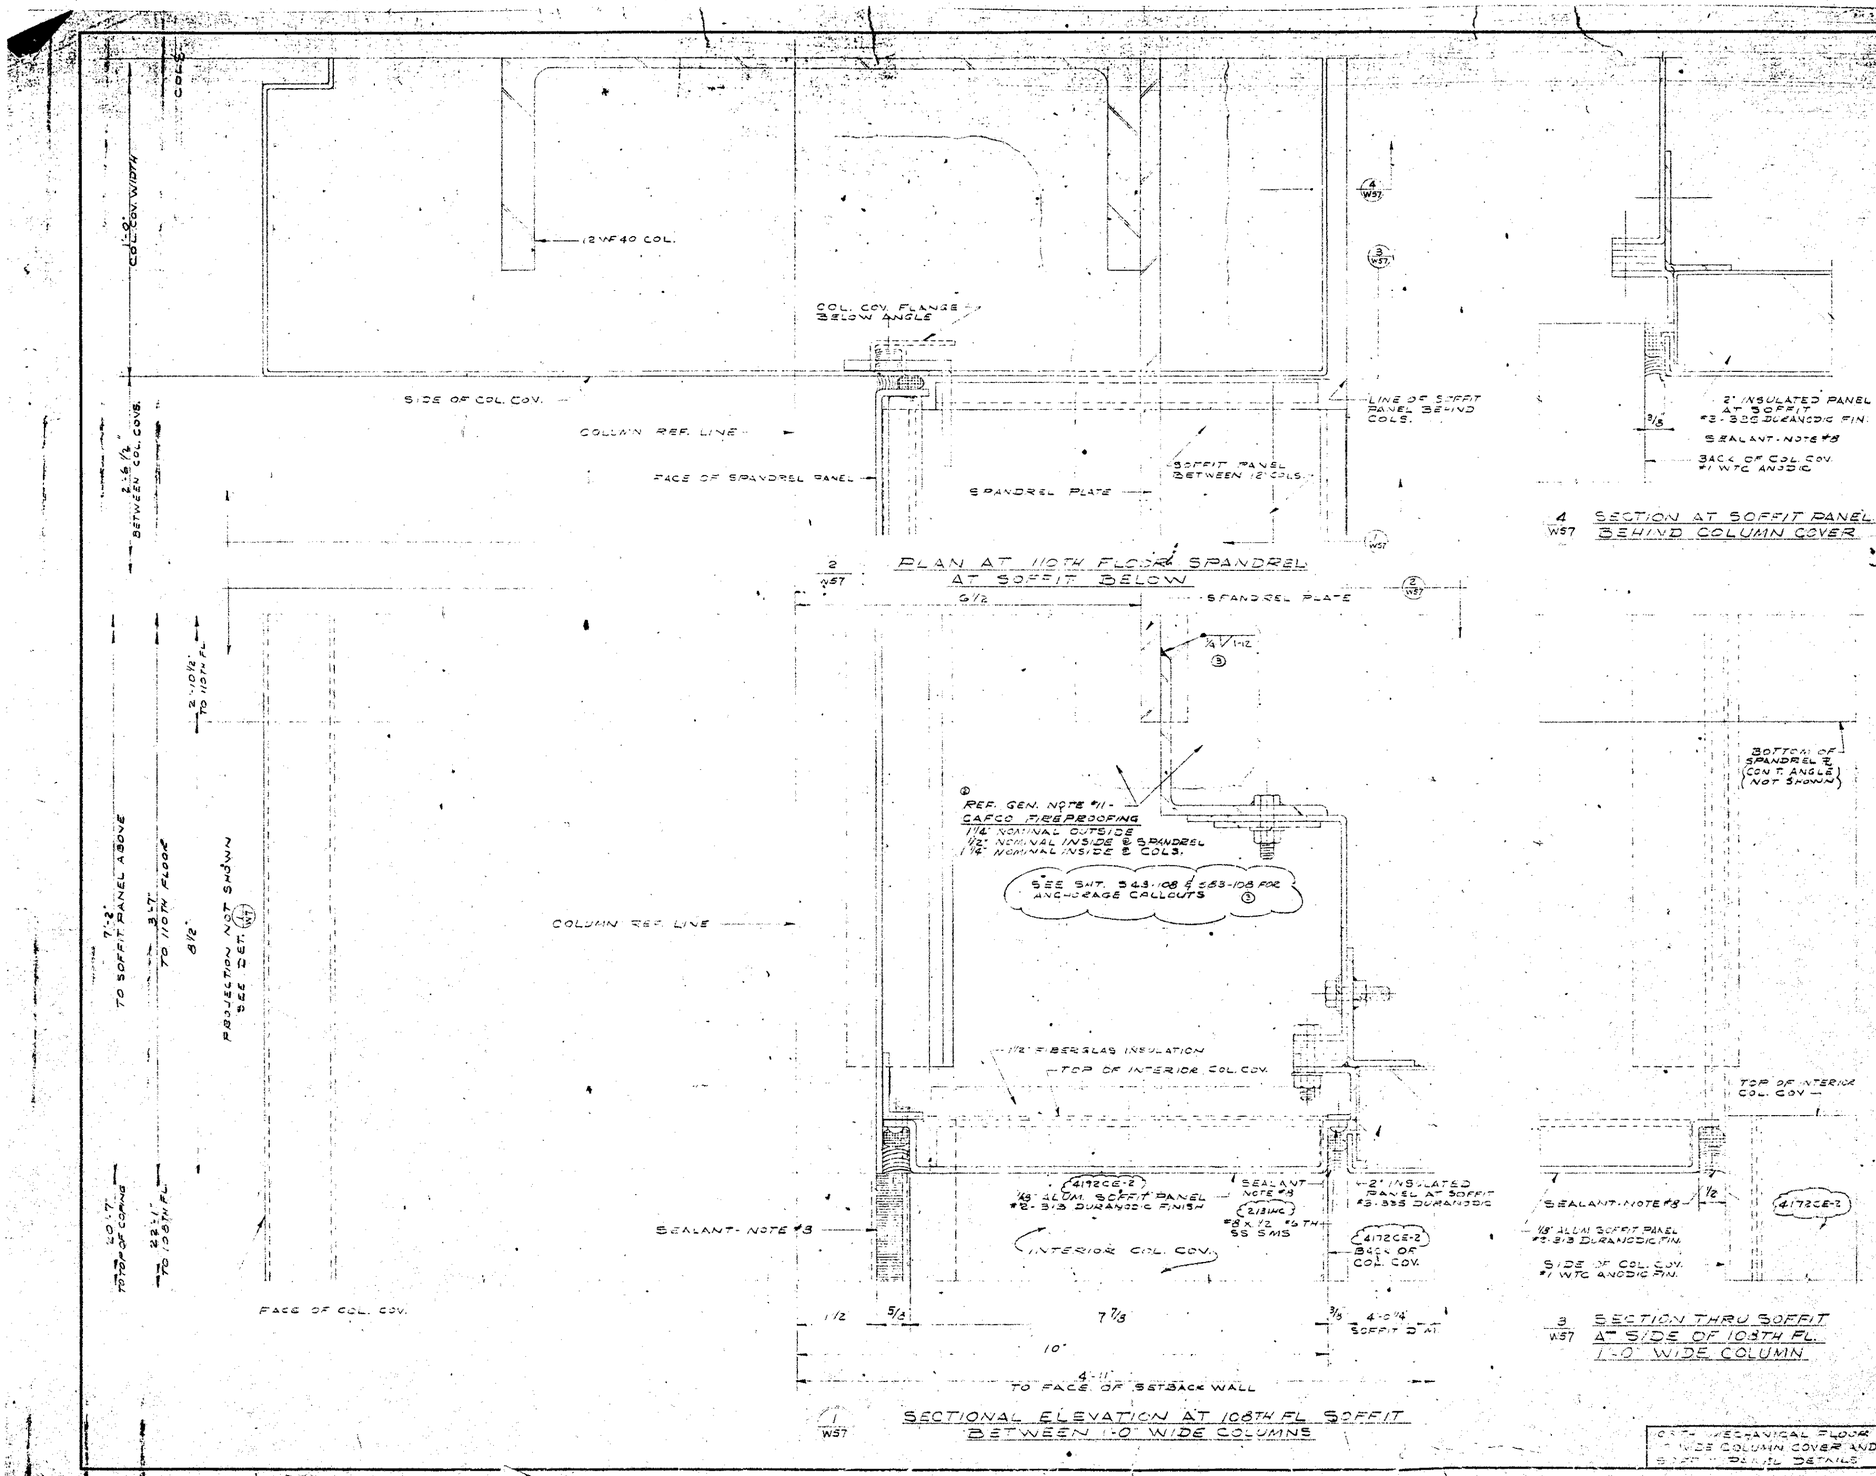


JOB NAME

THE WORLD TRADE CENTER
THE PORT OF NEW YORK AUTHORITY
CONTRACT NO. 400.00
BULLETIN

ARCHITECT
MINORU YAMASAKI & ASSOC.
EMERY ROTH & SONS

NO.	DATE	BY	REVISIONS DESCRIPTION
1	10/6/71	J.C.L.	PLOT PLANS
2	11/15/71	J.C.L.	ELEVATIONS
3	1/3/72	J.C.L.	WELD & BOLT
			ADD DATE

DRAWN: J. C. LINSIN
DATE: 6-22-71
CHECKED

ALCOA CUPPLES PRODUCTS
CURTAIN WALL TOWERS A & B

APPROVED: REF. T/SHAAN TRANSMITTAL OF 7/19/71 3 1-26-72

DATE	PRINTS	TO	FOR
6/8/72	4 PRINTS	T/SHAAN	RECORD
4/5/72	2 PRINTS	CPG NY	ERECTION
3/31/72	2 PRINTS	T/SHAAN	APPROVAL
10/27/71	2 PRINTS	CPG NY	ERECTION
10/22/71	2 PRINTS	T/SHAAN	APPROVAL

PRINT RECORD

JOB NUMBER 343-108 SHEET W57

CITY MECHANICAL FLOOR 1'-WIDE COLUMN COVER AND SOFFIT DETAIL DETAILS