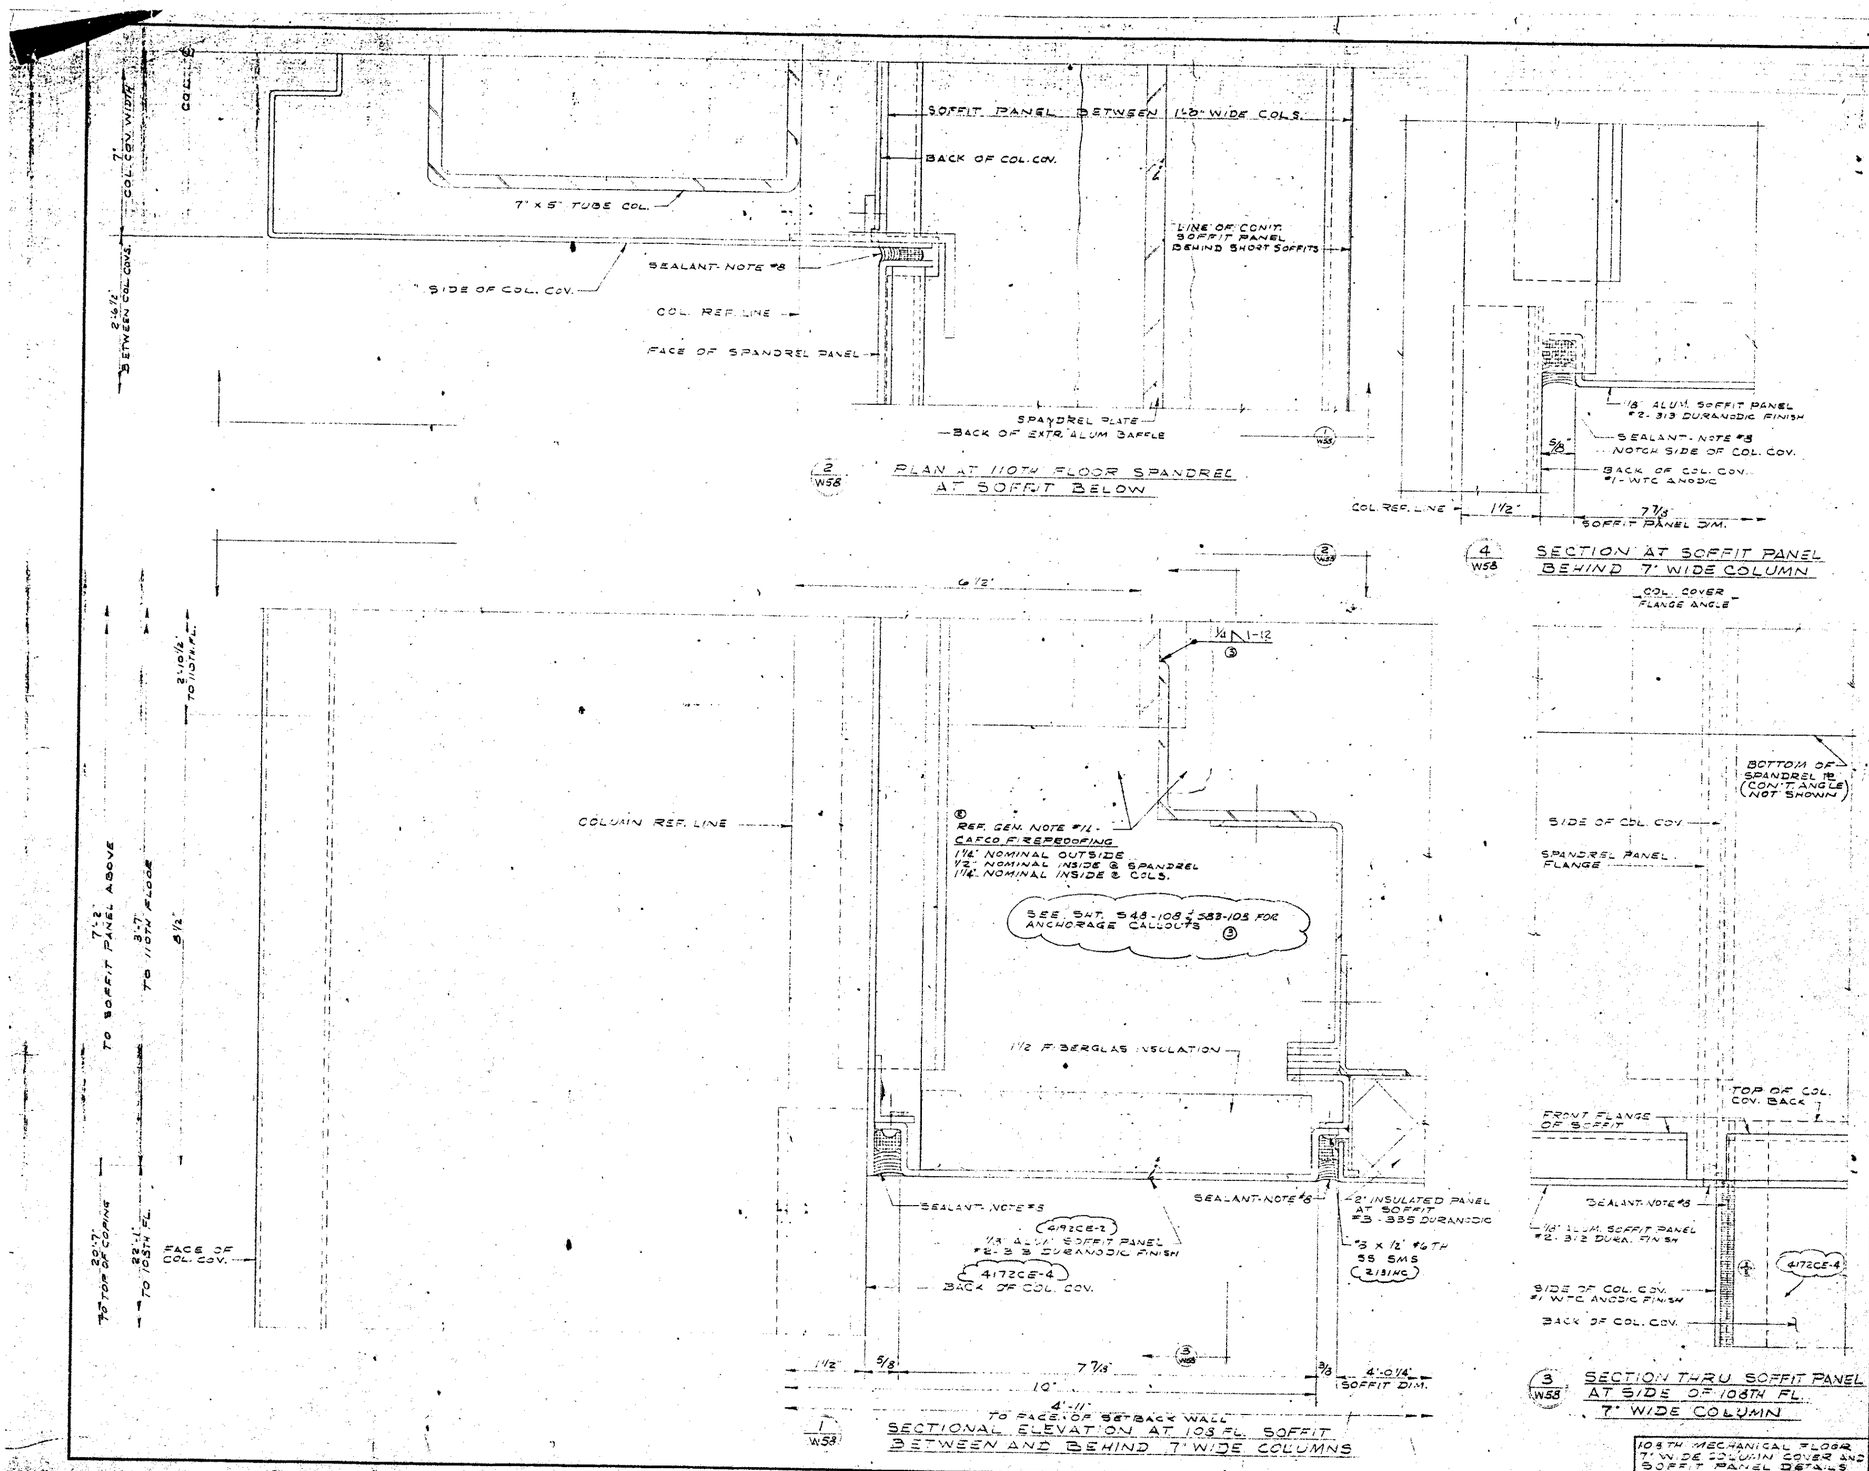


(2/W58) PLAN AT 110TH FLOOR SPANDREL AT SOFFIT BELOW

(4/W58) SECTION AT SOFFIT PANEL BEHIND 7' WIDE COLUMN

COL. COVER FLANGE ANGLE

(1/W58) SECTIONAL ELEVATION AT 108 FL. SOFFIT BETWEEN AND BEHIND 7' WIDE COLUMNS

(3/W58) SECTION THRU SOFFIT PANEL AT SIDE OF 108TH FL. 7' WIDE COLUMN

APPROVED: REF TISHMAN TRANSMITTAL OF 7/19/71
3 4-25-72

108TH MECHANICAL FLOOR 7' WIDE COLUMN COVER AND SOFFIT PANEL DETAILS

JOB NAME
THE WORLD TRADE CENTER
THE PORT OF NEW YORK AUTHORITY
CONTRACT WTC 400.00
BULLETIN-

ARCHITECT
MINORU YAMASAKI & ASSOC.
EMERY ROTH & SONS

NO.	DATE	BY	REVISIONS DESCRIPTION
1	7an.	J.L.L.	PART MARKS
2	2/24	J.L.L.	PART MARKS
3	3/15/72	W.M.	WELD & BOLTED PLATE DATA

DRAWN J.L. LINSEY
DATE 6-22-71
CHECKED

ALCOA CUPPLES PRODUCTS
CURTAIN WALL TOWERS A & B

DATE	BY	TISHMAN - RECEIVED
4/8/72	3 Issued for Approval	
4/6/72	1 Prints	C.P.C. N.Y. ERECTION
3/31/72	2 Issued for Approval	APPROVAL
10/21/71	1 Prints	C.P.C. N.Y. ERECTION
6/23/71	0 Issued for Approval	APPROVAL

DATE PRINTS TO FOR
PRINT RECORD

JOB NUMBER AB 71000
SHEET W58 OF