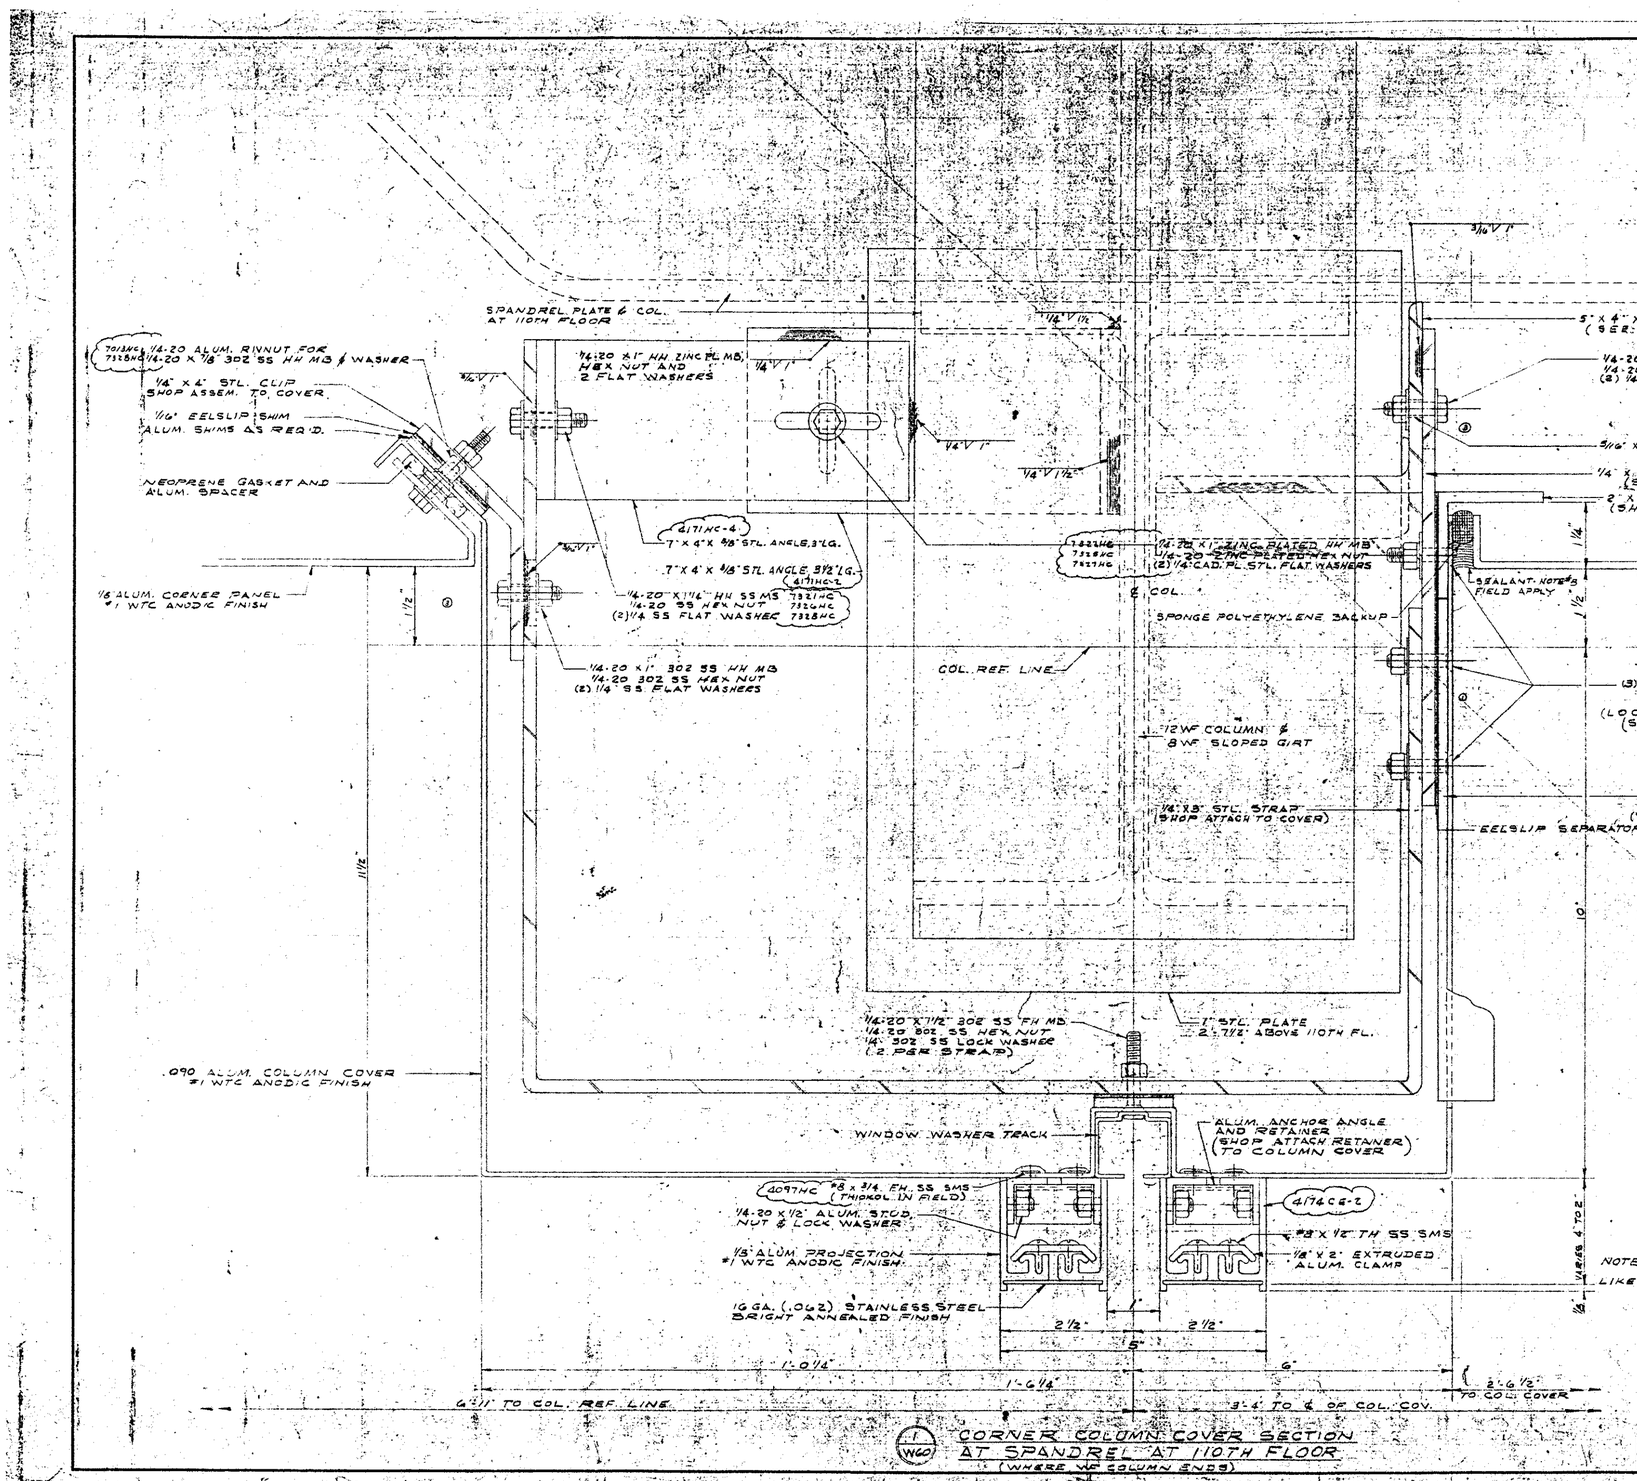


1/W60 CORNER COLUMN COVER SECTION AT SPANDREL AT 110TH FLOOR (WHERE WF COLUMN ENDS)

110TH FLOOR SPANDREL CORNER COLUMN COVER DETAILS

JOB NAME
THE WORLD TRADE CENTER
THE PORT OF NEW YORK AUTHORITY
CONTRACT WTC 400.00
BULLETIN -

ARCHITECT
MINORU YAMASAKI & ASSOC.
EMERY ROTH & SONS

REVISIONS			
NO.	DATE	BY	DESCRIPTION
C	10/5/71	JLL	ANCHORAGE REV.
B		JLL	GENERAL REVISIONS
A	11/3/71	JLL	REVISED PER ARCH. REV. AUGMENT

DRAWN J. L. LINSIN
DATE 6-22-71
CHECKED

ALCOA CUPPLES PRODUCTS
CURTAIN WALL TOWERS A & B

APPROVED: REE TISHMAN
TRANSMITTAL OF 2-25-72

DATE	PRINTS	TO	FOR
4-7-72	7 PTS	CDO-WTC	ERECTION
4-7-72	10 SETS	TISHMAN	RECORD
1/14/72	2 REPRO 1 SEPIA	TISHMAN CDO-WTC	APPROVAL
9/6/71	2 REPRO 1 SEPIA	TISHMAN CDO-WTC	APPROVAL
8/23/71	2 REPRO 1 SEPIA	TISHMAN CDO-WTC	APPROVAL

PRINT RECORD

JOB NUMBER AB 71000
SHEET W60 OF