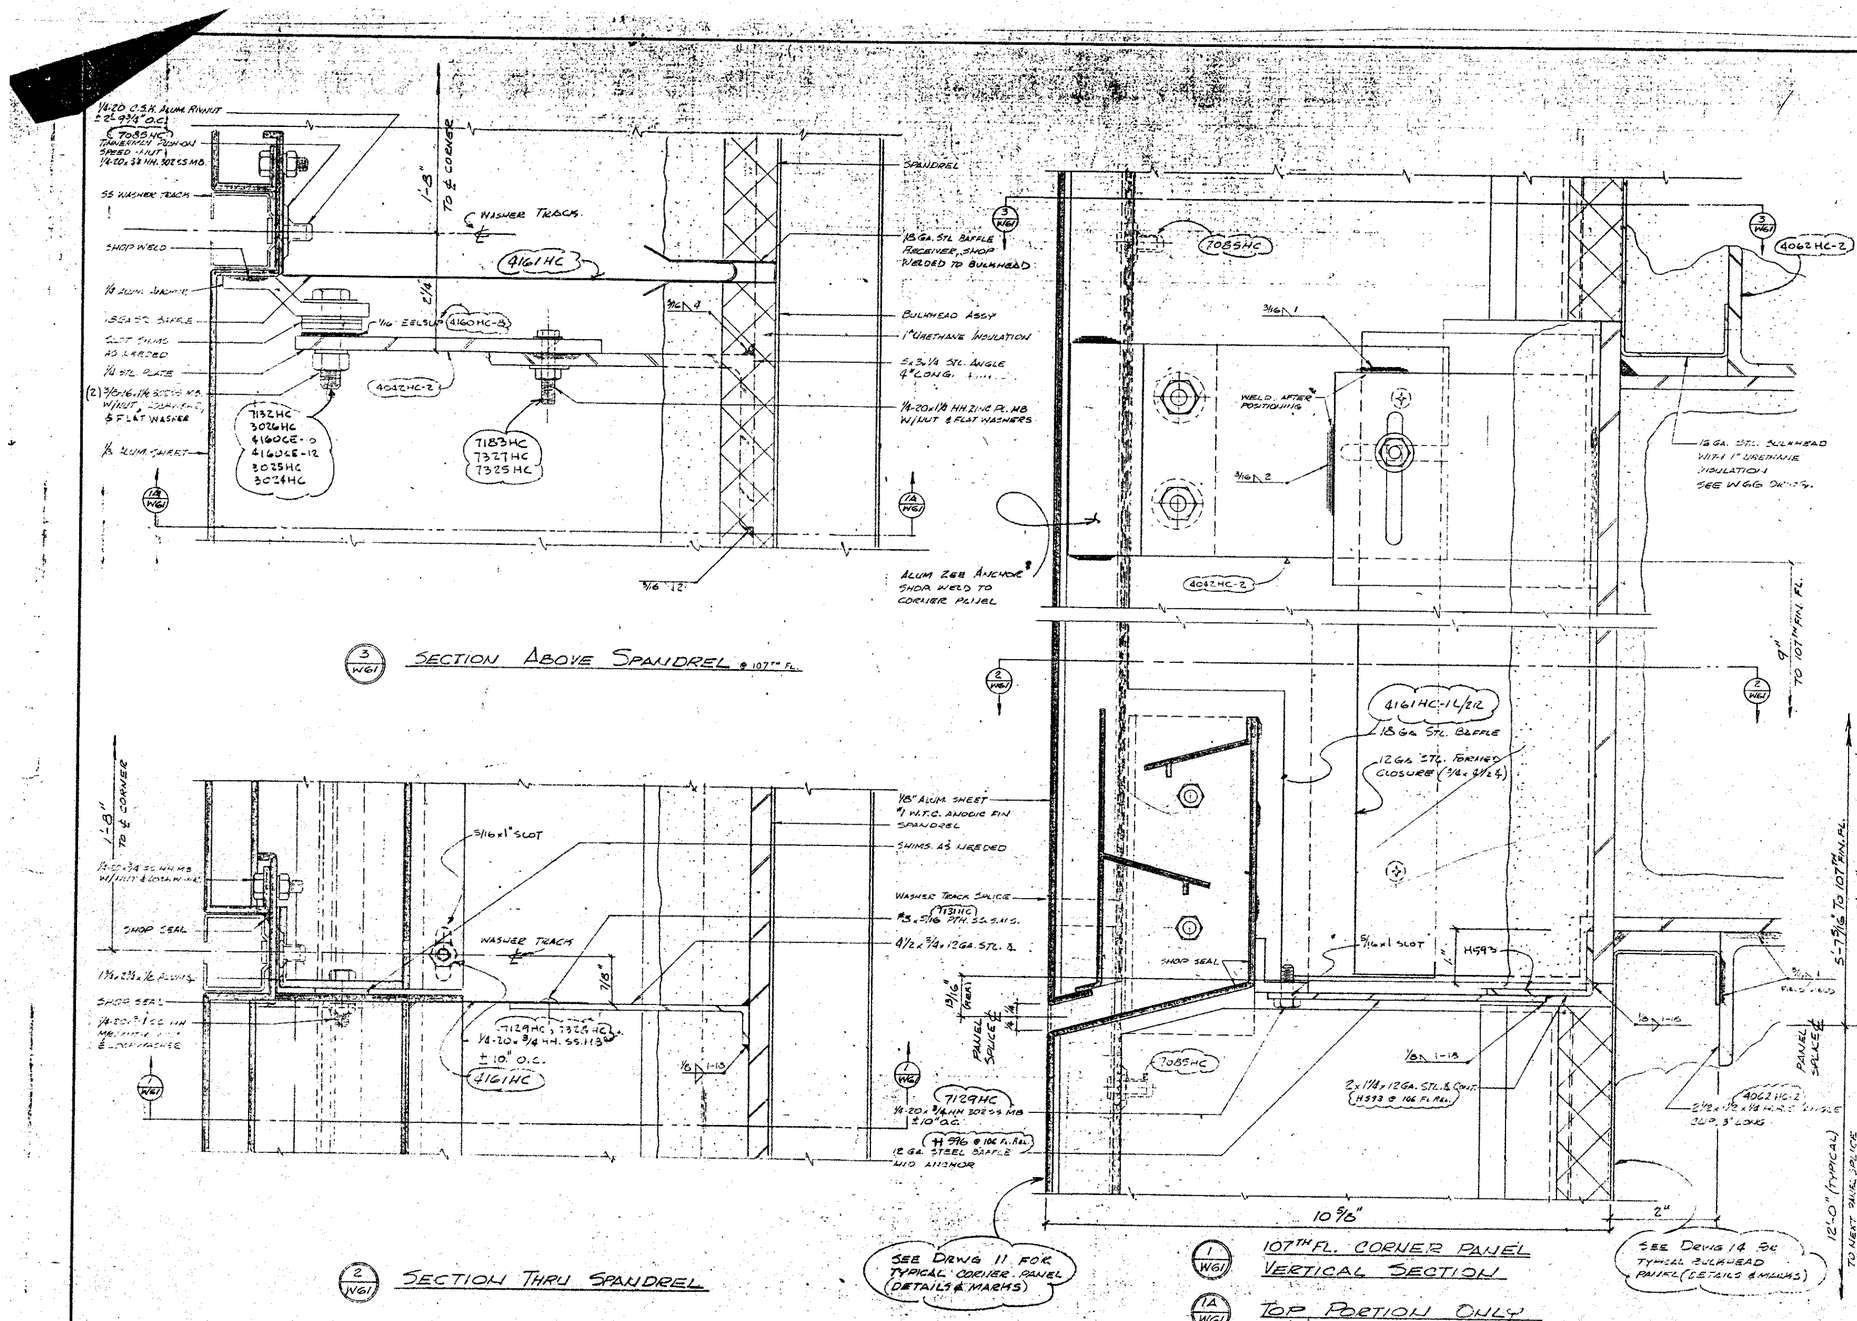


(3/WG1) SECTION ABOVE SPANDREL @ 107TH FL.

(2/WG1) SECTION THRU SPANDREL

(1/WG1) 107TH FL. CORNER PANEL VERTICAL SECTION

(1A/WG1) TOP PORTION ONLY

107TH FLOOR CORNER PANEL (FULL SIZE)

JOB NAME
THE WORLD TRADE CENTER
THE PORT OF NEW YORK AUTHORITY
CONTRACT W.T.C. 600.00
BULLETIN

ARCHITECT
MINORU YAMASAKI & ASSOC.
EMERY ROTH & SONS

REVISIONS				DRAWN
NO.	DATE	BY	DESCRIPTION	H. PASMIN
				DATE 5-25-71
				CHECKED

ALCOA CUPPLES PRODUCTS

CURTAIN WALL TOWERS A & B

DATE	PRINTS	TO	FOR
6-7-72	7 OPTS	GPD-WTC	RELEASE-YJ
9-7-72	2 OPTS 1 SEPIA	TISHMAN	RELEASE
11/29/71	3 PRINTS	PA NY	SELECTION
11/23/71	1 PRINT 1 SEPIA		APPROVAL

PRINT RECORD

JOB NUMBER AB 71000
SHEET W61

APPROVED: REF TISHMAN TRANSMITTAL OF 7/17/72