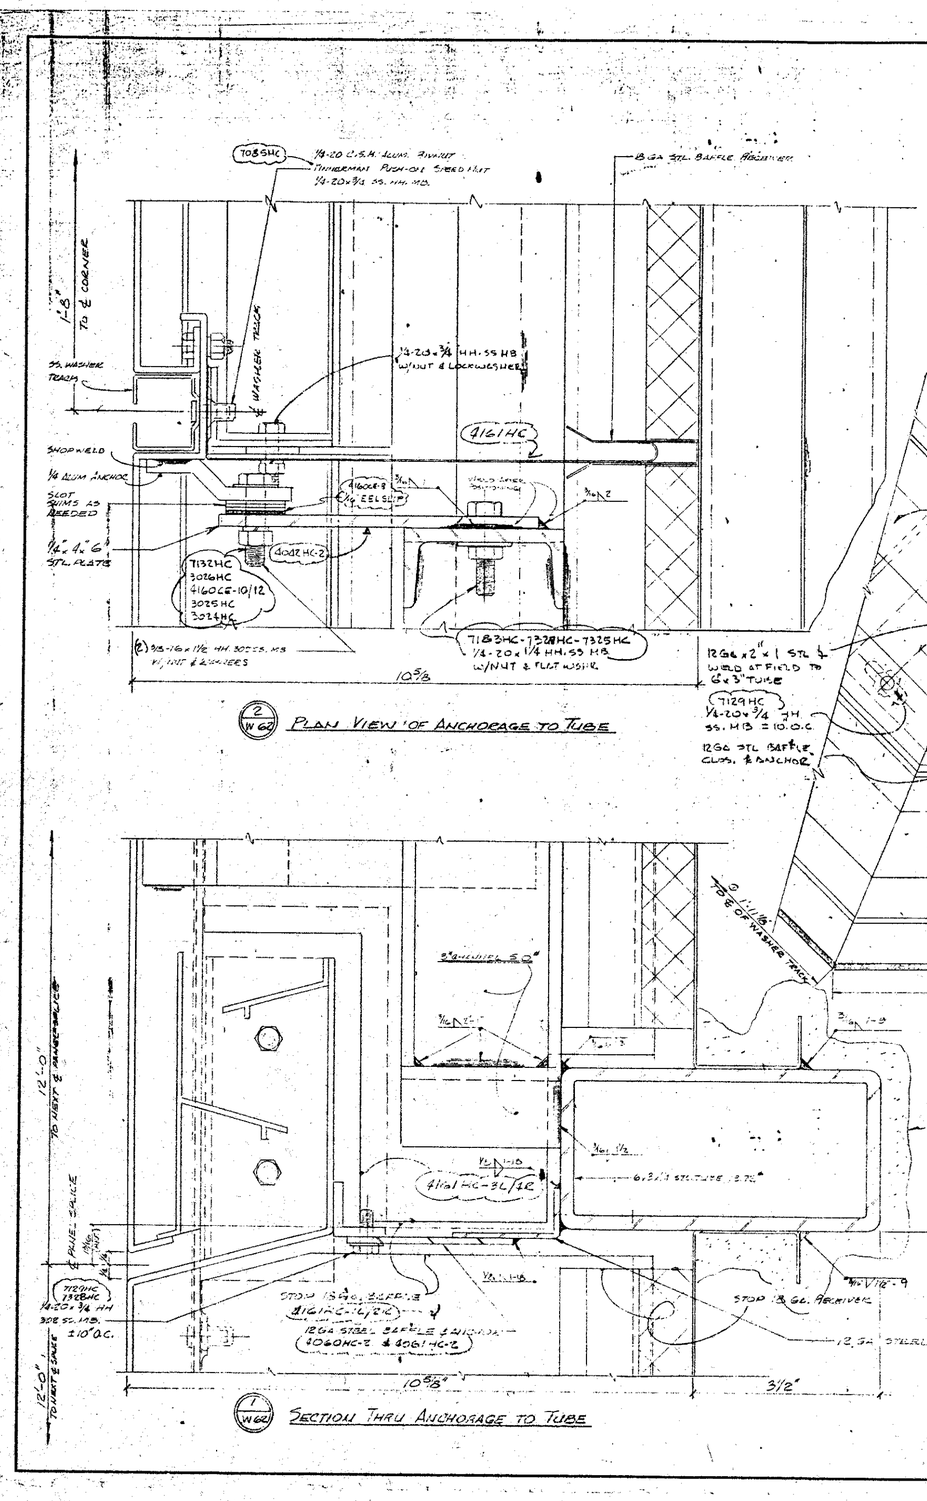



JOB NAME
THE WORLD TRADE CENTER
THE PORT OF NEW YORK AUTHORITY
CONTRACT N.Y.C. 400.00
BULLETIN
ARCHITECT
MINORU YAMASAKI & ASSOC.
EMERY ROTH & SONS

| REVISIONS | | | | DRAWN |
|---|---|---|---|---|
| NO. | DATE | BY | DESCRIPTION | H. PASMIN |
| 1 | 10/27/71 | JLL | PER A.F.A. DATED 10/26/71 | DATE |
| 2 | 11/2/71 | JLL | PER A.F.A. DATED 10/29/71 | 5-25-71 |
| 3 | 12/2/71 | MH | A.F.A. DATED 11/30/71 | CHECKED |

ALCOA CUPPLES PRODUCTS

CURTAIN WALL Towers 4 & 8

APPROVED: REF. TISHMAN TRANSMITTAL OF 10-26-71
3 4-28-72

| DATE | PRINTS | TO | FOR |
|---|---|---|---|
| 4/3/72 | 3 PRINTS & SEPIA | TISHMAN | RECORD |
| 4/3/72 | 7 PRINTS | CPD N.Y. | ERECTION |
| 3-31-72 | 10 PRINTS & SEPIA | TISHMAN | APPROVAL |
| 10/27/71 | 7 PRINTS | CPC. N.Y. | ERECTION |
| 9/1/71 | 3 PRINTS & SEPIA | TISHMAN | APPROVAL |
| 8/16/71 | 2 PRINTS & SEPIA | TISHMAN | APPROVAL |
| DATE | PRINTS | TO | FOR |

PRINT RECORD

JOB NUMBER AB71000
SHEET W6