
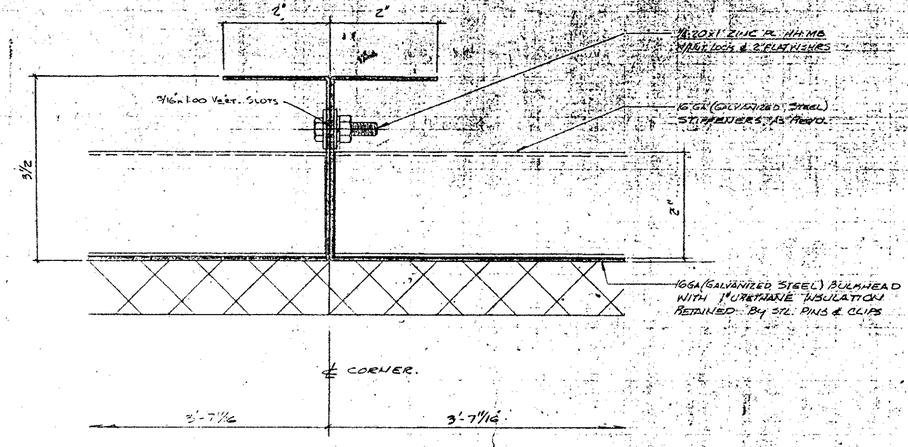


2 W67

BULKHEAD SPLICE @ CENTER

SCALE: FULL SIZE

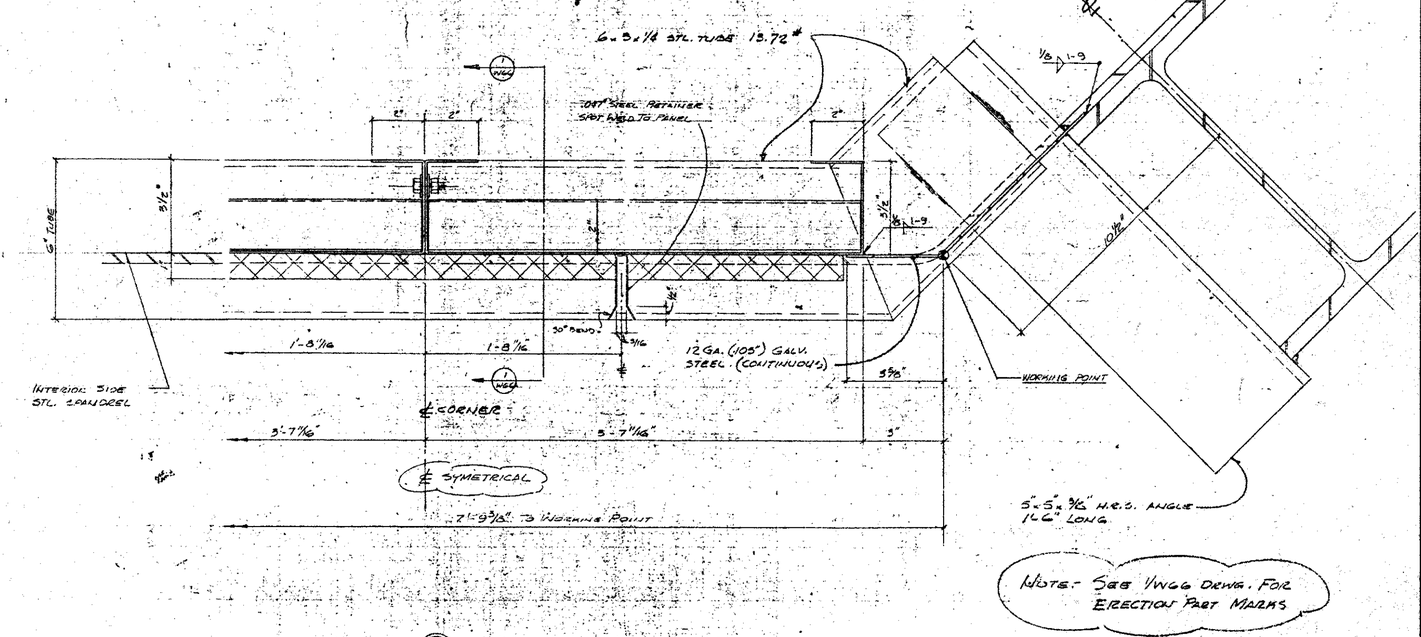

NOTE- SEE 1/W66 DRWG. FOR ERECTION PART MARKS

1 W67

SECTION THRU BULKHEAD

NOT TO SCALE

BULKHEAD DETAILS @ CROWN

JOB NAME
THE WORLD TRADE CENTER
THE PORT OF NEW YORK AUTHORITY
CONTRACT WTC 4.00.00
BULLETIN -

ARCHITECT
MINORU YAMASAKI & ASSOC.
EMERY ROTH & SONS

REVISIONS				DRAWN
NO.	DATE	BY	DESCRIPTION	H. FISHMAN
				DATE 5-25-71
				CHECKED

ALCOA CUPPLES PRODUCTS

CURTAIN WALL TOWERS A & B

APPROVED: REF. FISHMAN TRANSMITTAL OF 7/9/71

DATE	PRINTS	TO	FOR
4-7-72	7 PTS	CPO-WTC	ERECTION
4-7-72	10 PTS & SEPIA	FISHMAN	RECORD
1/27/71	7 PRINTS	CPC NY	ERECTION
9/26/74	REVISED AS NOTED	REVISED AS REQUIRED	APPROVED

PRINT RECORD

JOB NUMBER AB 71000 SHEET W67 OF