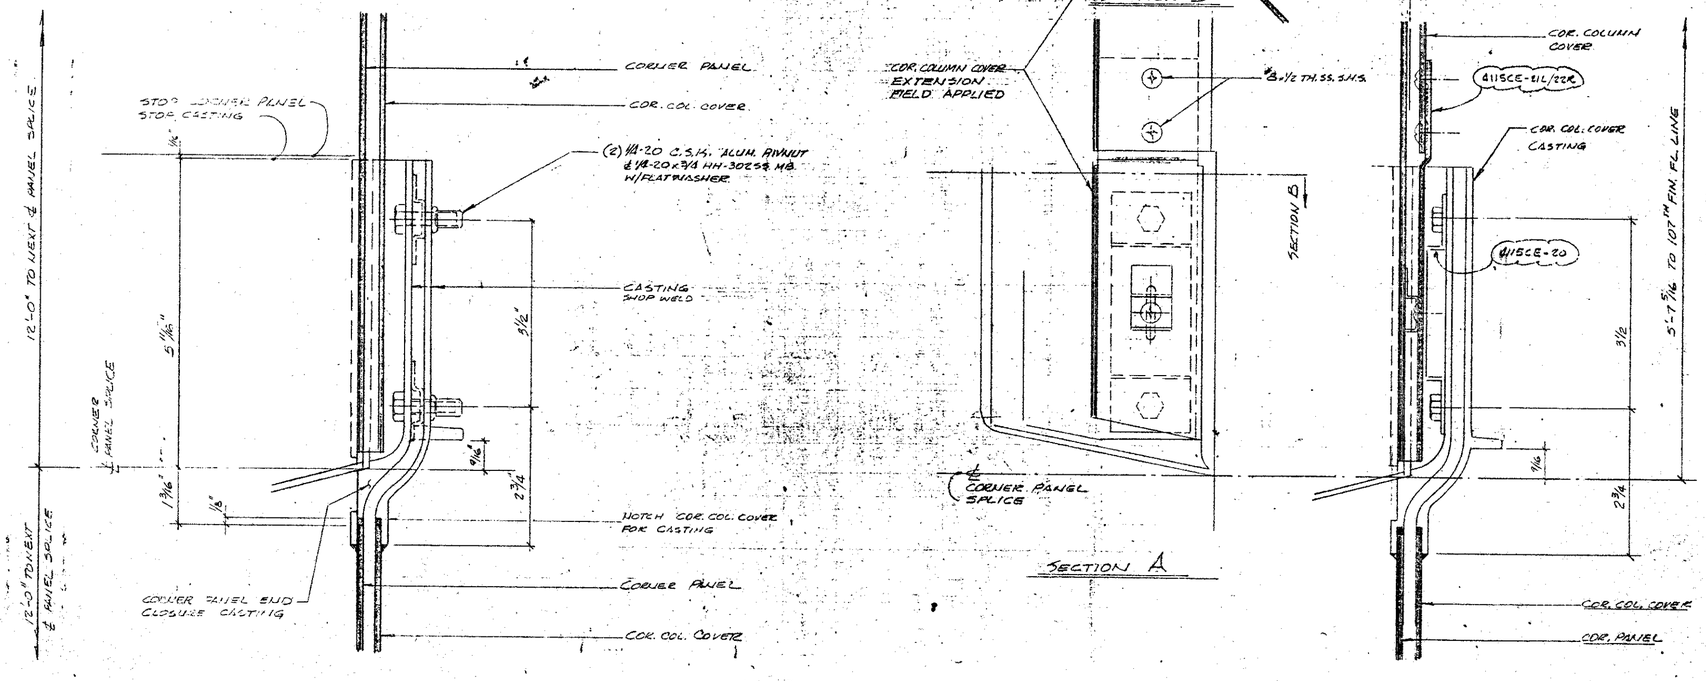


7 / W69 CORNER PANEL END CLOSURE CASTING AT PANEL SPLICE

2 / W69 CORNER COLUMN COVER CASTING BELOW 101ST FIN. FLR. LINE.

CORNER DETAILS AT CORNER COLUMN COVER CASTING

JOB NAME
THE WORLD TRADE CENTER
THE PORT OF NEW YORK AUTHORITY
CONTRACT W.T.C. 100.00
BULLETIN #
ARCHITECT
MINORU YAMASAKI & ASSOC.
EMERY ROTH & SONS

REVISIONS				GRAPHIC
NO.	DATE	BY	DESCRIPTION	PASHIN
				DATE 5-25-71
				CHECKED

ALCOA CUPPLES PRODUCTS

CURTAIN WALL TOWERS A & B

APPROVED: REF. TISHMAN TRANSMITTAL OF 7/19/71

DATE	PRINTS	TO	FOR
8-7-72	12 PTS & SEPIA	TISHMAN	RECORD
10/27/71	7 PRINTS	C.P.C. - N.Y.	ERECTION
9/25/71	4 PRINTS & SEPIA	TISHMAN	APPROVAL

PRINT RECORD

JOB NUMBER AB71000
SHEET W69