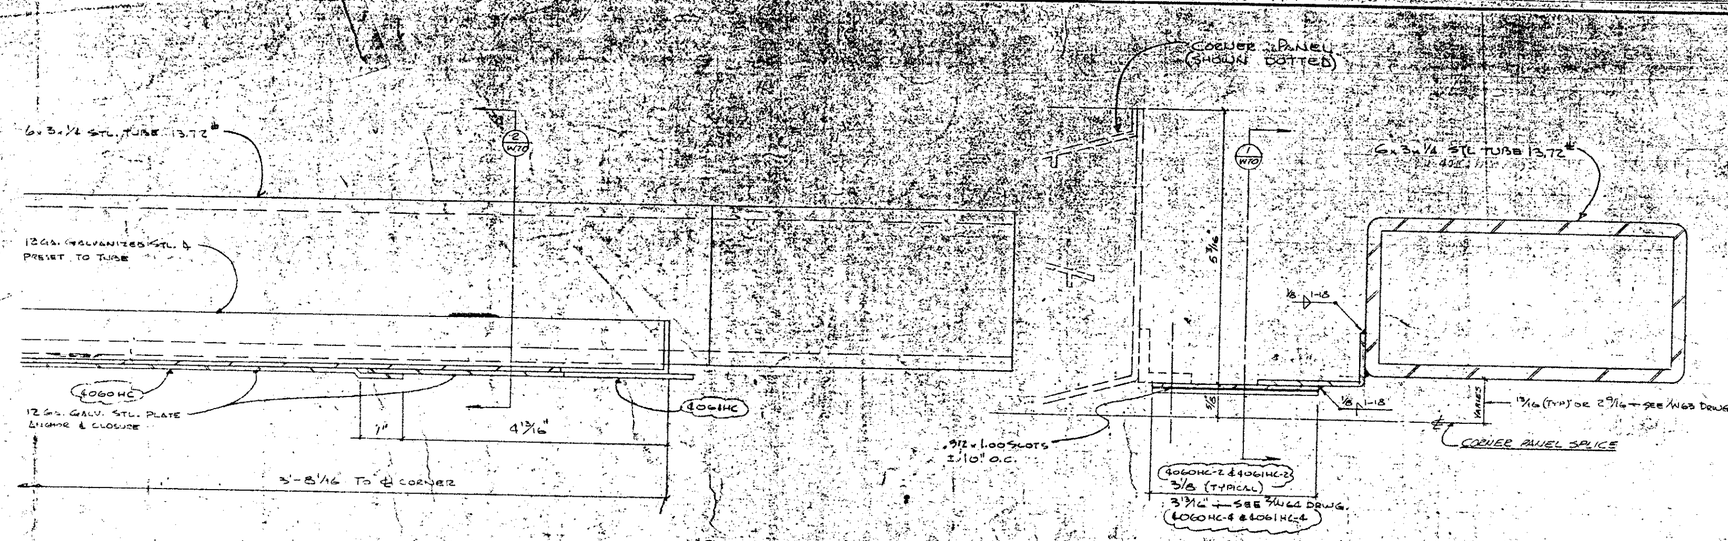


1/W70 STEEL ANCHOR & CLOSURE BETWEEN CORNER PANEL & TUBE (SHOWN STL. ONLY) @ CORNER
FOR COMPLETE PLAN VIEW SEE W65 DRWG.

2/W70 SECTION

CLOSURE DETAIL AT CORNER PANEL SPLICE
FULL SIZE

JOB NAME
THE WORLD TRADE CENTER
THE PORT OF NEW YORK AUTHORITY
CONTRACT W.T.C. 10000
BULLETIN

ARCHITECT
MINORU YAMASAKI & ASSOC.
EMERY ROTH & SONS

REVISIONS				DRAWN
NO.	DATE	BY	DESCRIPTION	H. PASMIK
				DATE 5-25-71
				CHECKED

ALCOA CURTAIN WALL PRODUCTS
TOWER A & B

APPROVED REF. TISHMAN TRANSMITTAL OF 7/9/71

DATE	PRINTS	TO	FOR
6-7-72	7 PTS.	CPD-WTC	ERECTION
6-7-72	2 PTS. & SEPIA	TISHMAN	RECORD
10/27/71	7 PRINTS	CPC N.Y.	ERECTION
7/28/71	1 PRINT & 1 SEPIA	TISHMAN	APPROVAL

PRINT RECORD

JOB NUMBER 1871000
SHEET W70

FILE NO. 42