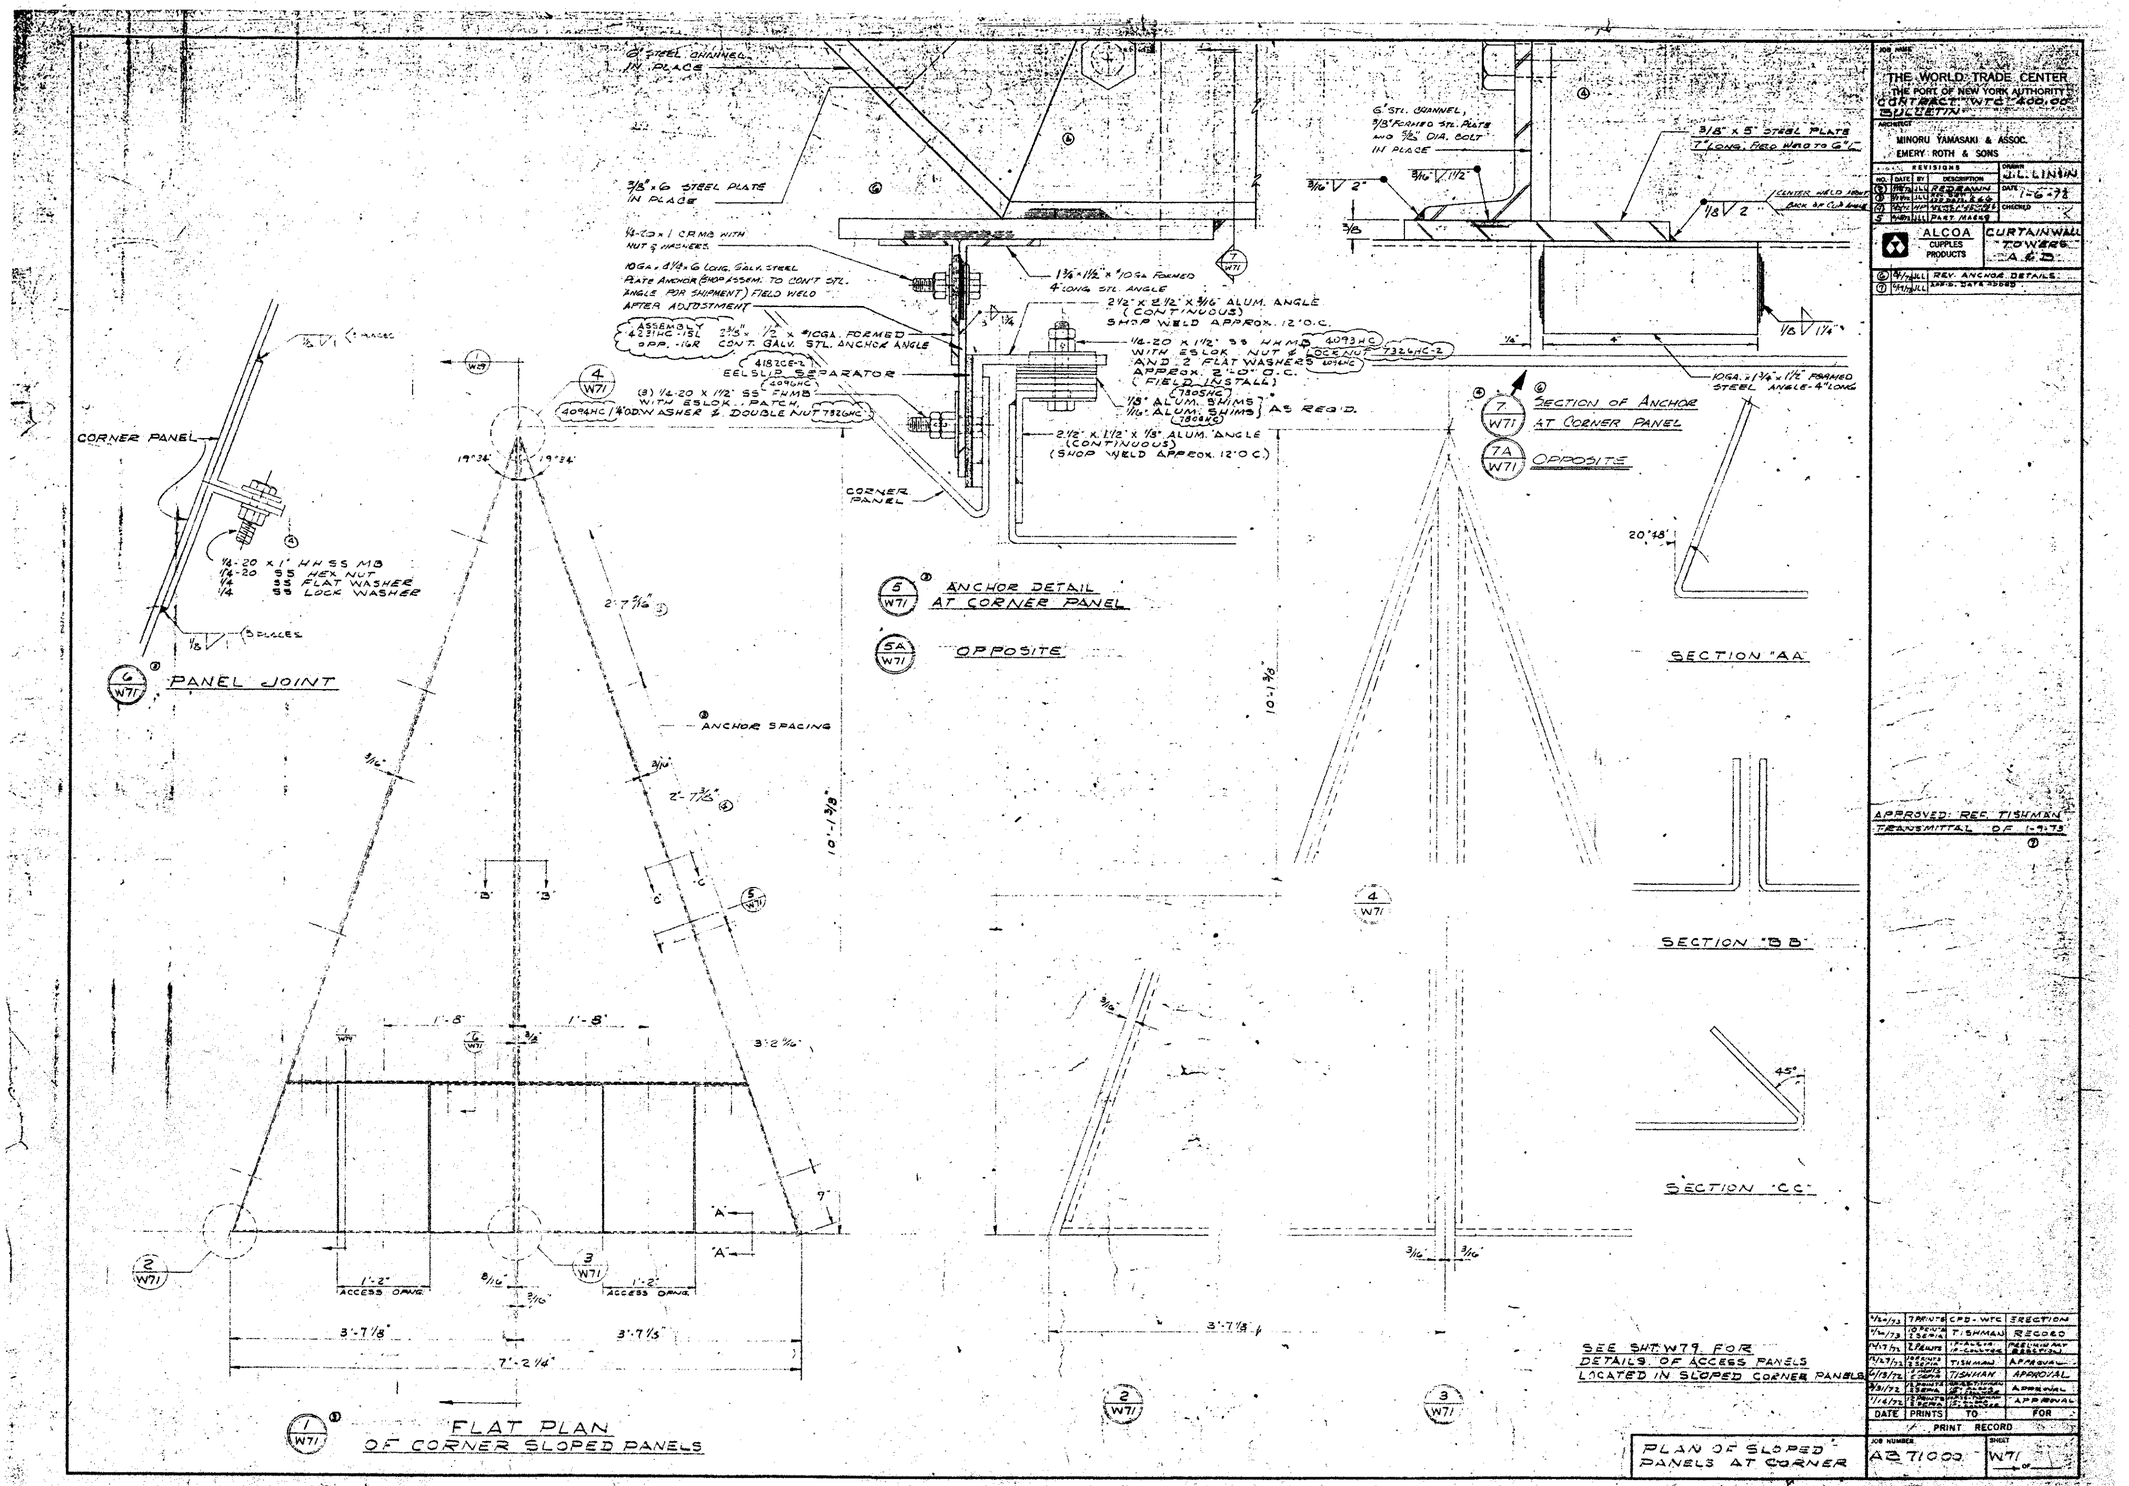


JOB NAME
THE WORLD TRADE CENTER
THE PORT OF NEW YORK AUTHORITY
CONTRACT "WTC-400.00"
BULLETIN

ARCHITECT
MINORU YAMASAKI & ASSOC.
EMERY ROTH & SONS

NO.	DATE	BY	REVISIONS
5	11/7/73	JLL	RED'D ANNUN
6	11/19/73	JLL	1/2 HOLE S.E.C.
7	12/7/73	JLL	VERT. ANCHORS
8	1/4/74	JLL	PART MARKS

DRAWN J.L. LINN
DATE 1-6-74
CHECKED

ALCOA CUPPLES PRODUCTS
CURTAIN WALL TOWERS A & B

6	8/19/74	JLL
7	10/11/74	JLL

REV: ANCHOR DETAILS
ADD'D. DATE ADDED

7/26/73	7 PRINTS	CPD - WTC	ERECTION
9/14/73	10 PRINTS	T. ISHMAN	RECORD
11/7/73	7 PRINTS	T. PAUTE	PRELIMINARY ERECTION
11/27/73	2 PRINTS	T. ISHMAN	APPROVAL
12/3/73	7 PRINTS	T. ISHMAN	APPROVAL
1/31/74	2 PRINTS	T. ISHMAN	APPROVAL
2/14/74	2 PRINTS	T. ISHMAN	APPROVAL
DATE	PRINTS	TO	FOR

PRINT RECORD

APPROVED: REC. TISHMAN
TRANSMITTAL OF 1-9-73

JOB NUMBER AB 71000
SHEET W71 OF

FILE No. 42