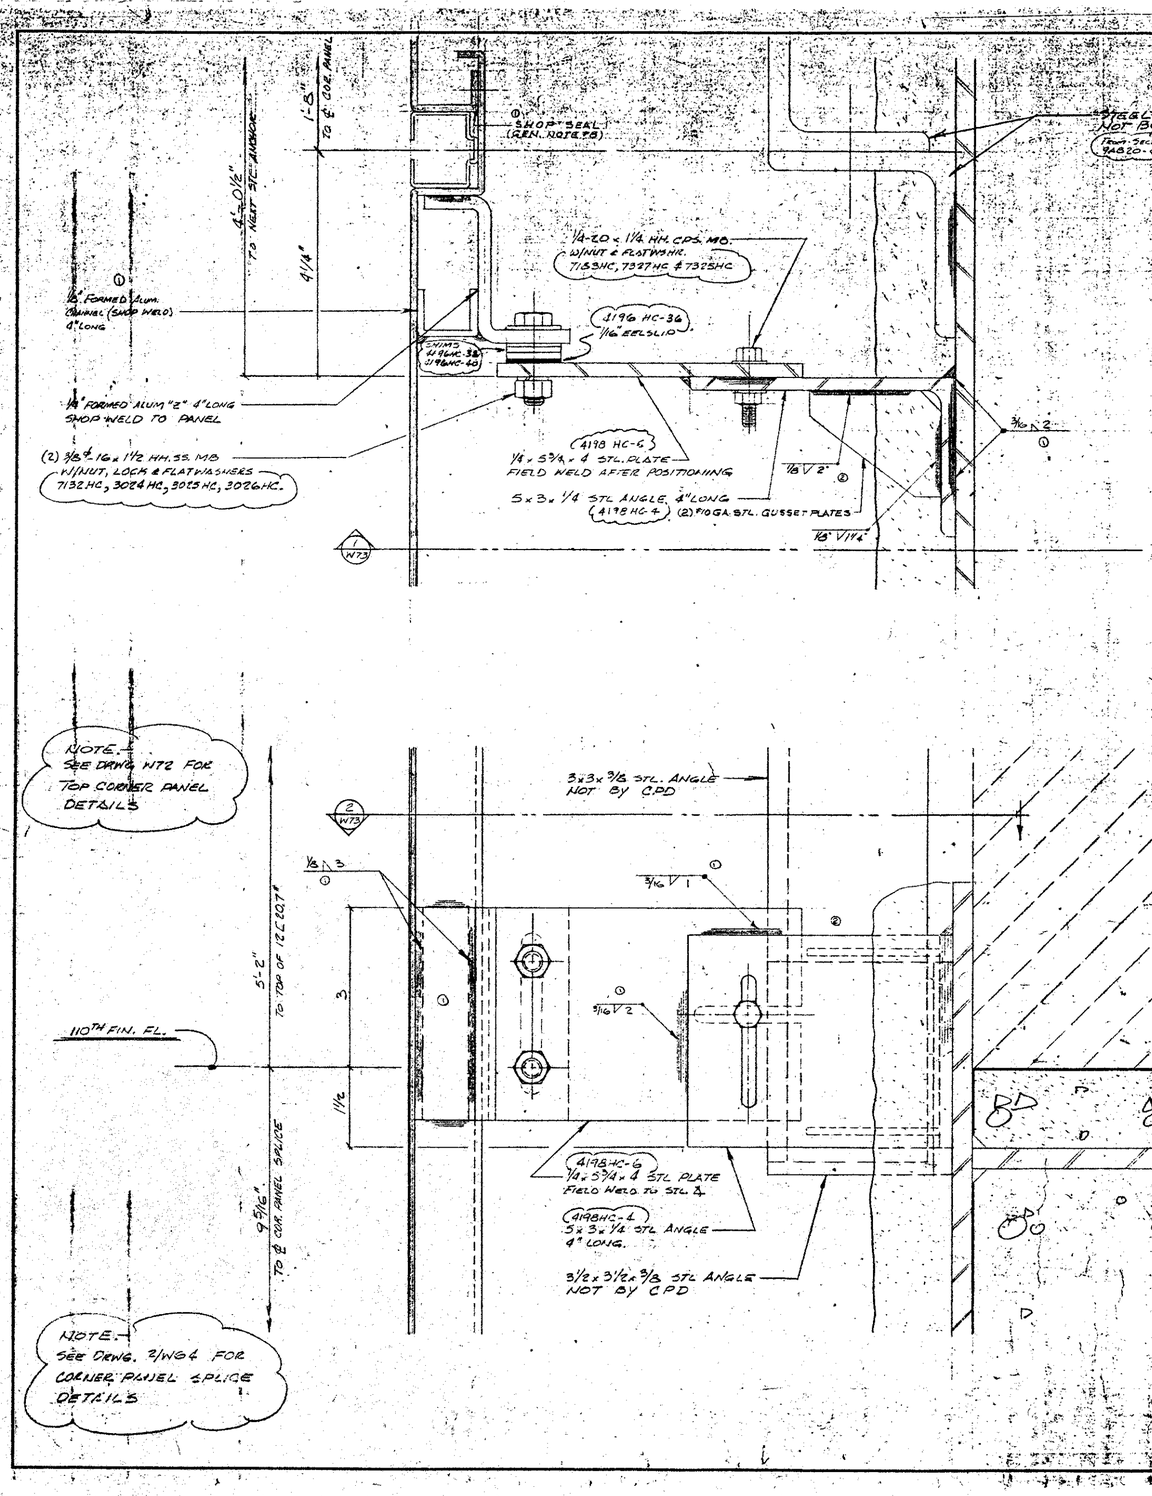


JOB NUMBER 7100

THE WORLD TRADE CENTER
THE PORT OF NEW YORK AUTHORITY
ALBANY NEW YORK 12207
BULLETIN

ARCHITECT
MINORU YAMASAKI & ASSOC.-
EMERY ROTH & SONS

NO.	DATE	BY	REVISIONS DESCRIPTION
①	11/7/71	ALL	SPANDREL & SPACE P
②	11/15/71	ALL	Gussets added
③	12/17/71	ALL	

DRAWN H. PASMAN
DATE 11/30-71
CHECKED

ALCOA CURTAIN WALL
CLIPPLES TOWERS
PRODUCTS A.M.B.

APPROVED: R.E.F. TISHMAN
TRANSMITTAL OF 1-9-73 ①

DATE	PRINTS	TO	FOR
9/1/72	7 PRINTS	CPD-WTC	ERECTION
9/1/72	2 PRINTS	TISHMAN	RECORD
11/21/72	1 PRINT	ALCOA CLIPPLES	PRELIMINARY REVIEW
11/21/72	10 PRINTS	TISHMAN	APPROVAL
11/30/72	10 PRINTS	TISHMAN	APPROVAL
12/8/72	7 PRINTS	CPD N.Y.	ERECTION
3/31-72	2 PRINTS	TISHMAN	APPROVAL
7/6/72	1 PRINT	TISHMAN	APPROVED

PRINT RECORD

JOB NUMBER AB-71000
SHEET W73 OF

CORNER PANEL DETAILS
110TH FLOOR
SPANDREL AREA SCALE: FULL SIZE