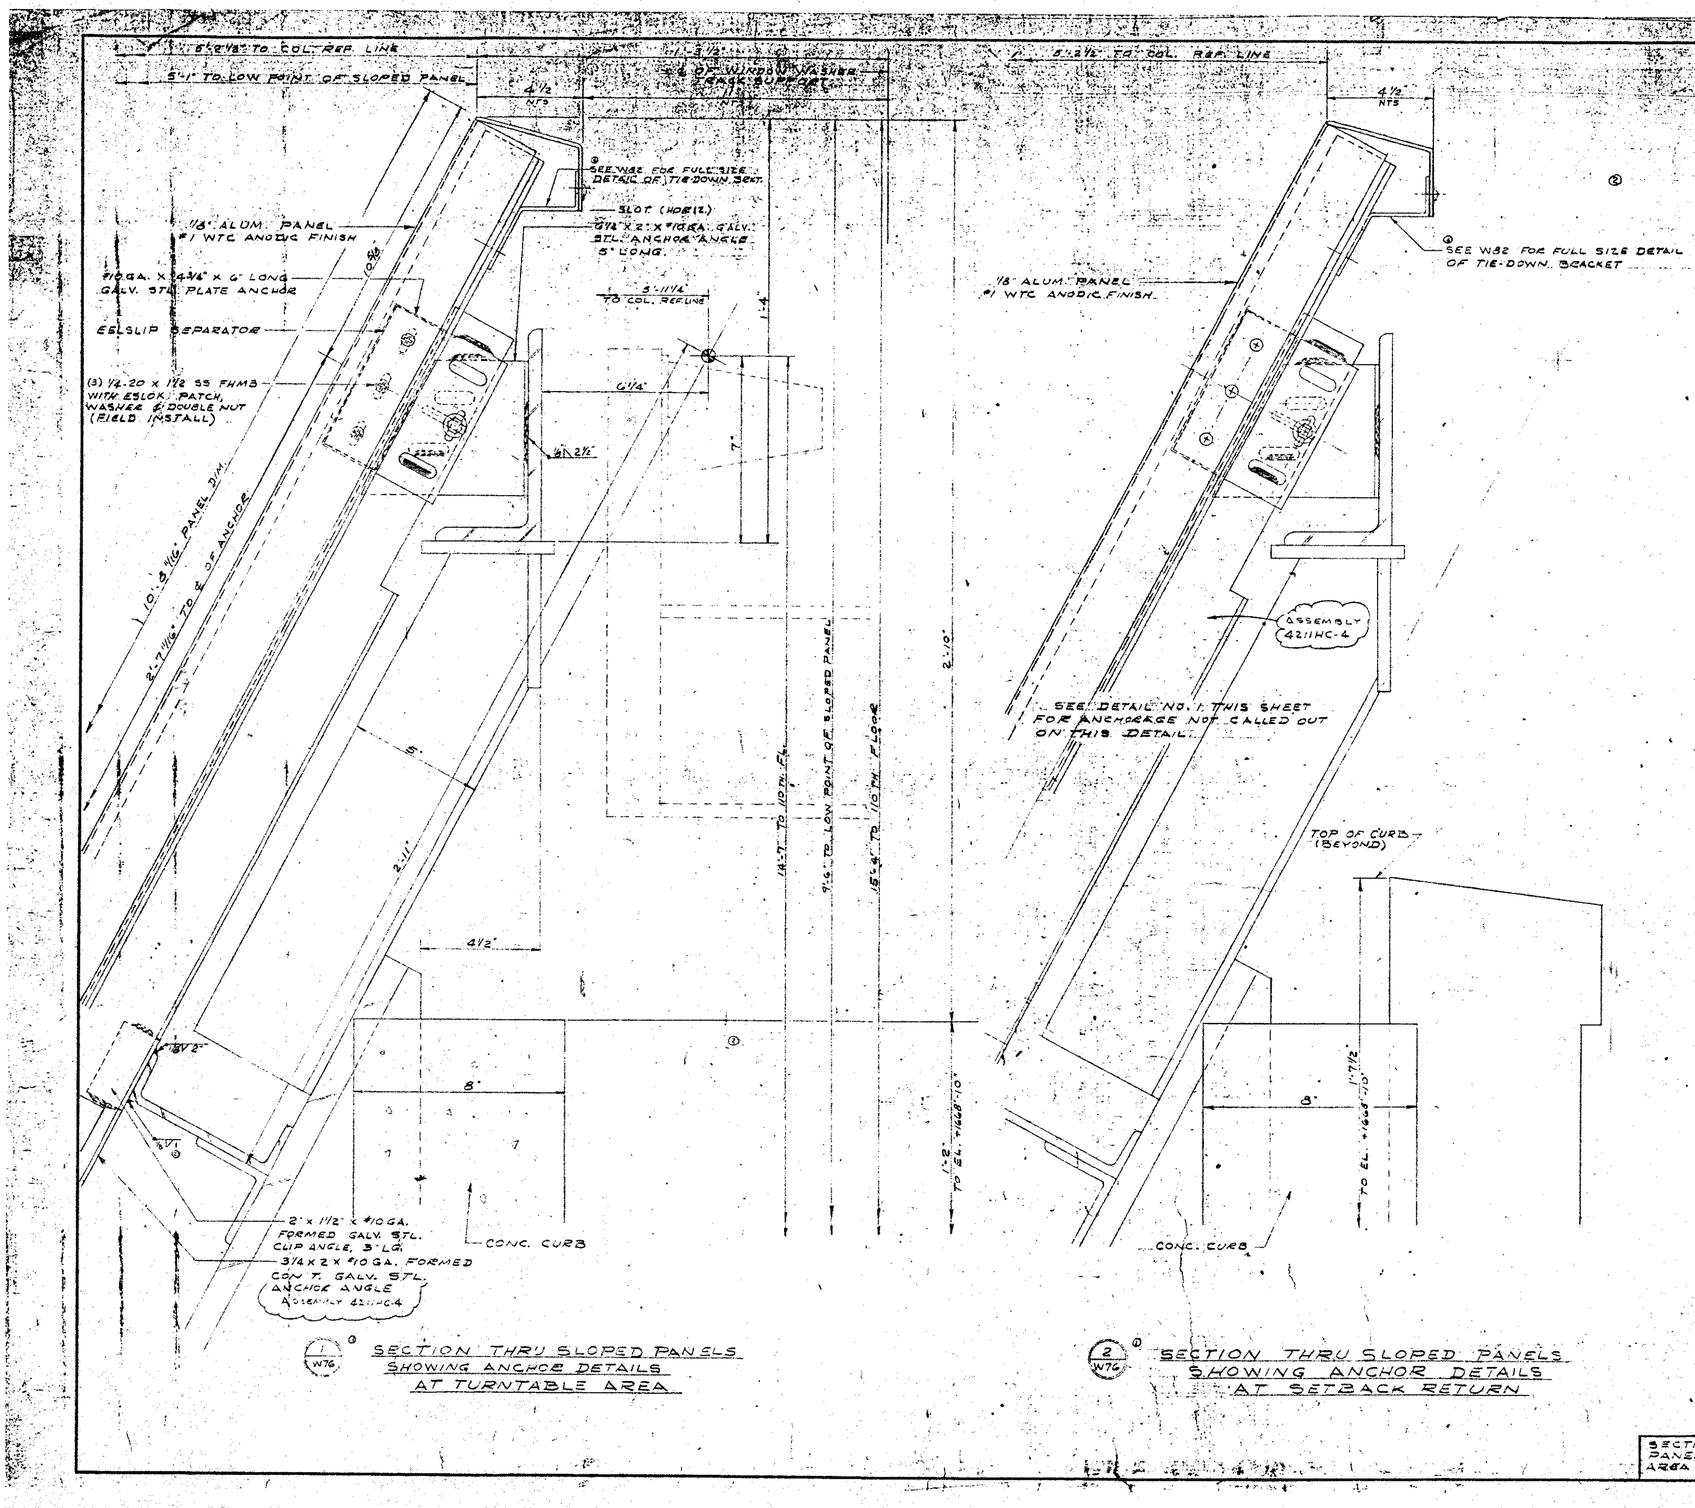


1 W76 — SECTION THRU SLOPED PANELS SHOWING ANCHOR DETAILS AT TURNTABLE AREA

2 W76 — SECTION THRU SLOPED PANELS SHOWING ANCHOR DETAILS AT SETBACK RETURN

THE WORLD TRADE CENTER
THE PORT OF NEW YORK AUTHORITY
CONTRACT WTC-A00-00
BULLETIN

ARCHITECT
MINORU YAMASAKI & ASSOC.
EMERY ROTH & SONS

NO.	DATE	BY	REVISIONS DESCRIPTION
7	9/15/72	J.L.	ADD W.T. & DATE ADDED
8	12/27/72	J.L.	ADD W.T. & DATE ADDED
9	1/17/73	J.L.	PART MARKS
10	1/24/73	J.L.	ADD W.T. & DATE ADDED

DRAWN J.L. LINBIN
DATE 12-18-71
CHECKED

ALCOA CUPPLES PRODUCTS — CURTAIN WALL TOWERS — A & B

9 1/24/73 J.L. ADD W.T. & DATE ADDED

APPROVED: REF. TISHMAN TRANSMITTAL OF 1-9-73 ⑨

DATE	PRINTS	TO	FOR
9/14/72	7 PRINTS	CPD-WTC	REVISION
9/26/72	10 PRINTS 1 SEPIA	TISHMAN	RECORD
11/17/72	2 PRINTS	ALCOA CUPPLES	REVISIONS AS NOTED
12/27/72	2 PRINTS 1 SEPIA	TISHMAN	APPROVAL
1/18/73	20 PRINTS 1 SEPIA	TISHMAN	APPROVAL
2/21/73	2 PRINTS 1 SEPIA	TISHMAN	APPROVAL
11/4/72	2 PRINTS 1 SEPIA	TISHMAN	APPROVAL

PRINT RECORD

SECTION THRU SLOPED PANELS AT TURNTABLE AREA AND AT SETBACK RETURN

JOB NUMBER AD71000
SHEET W76