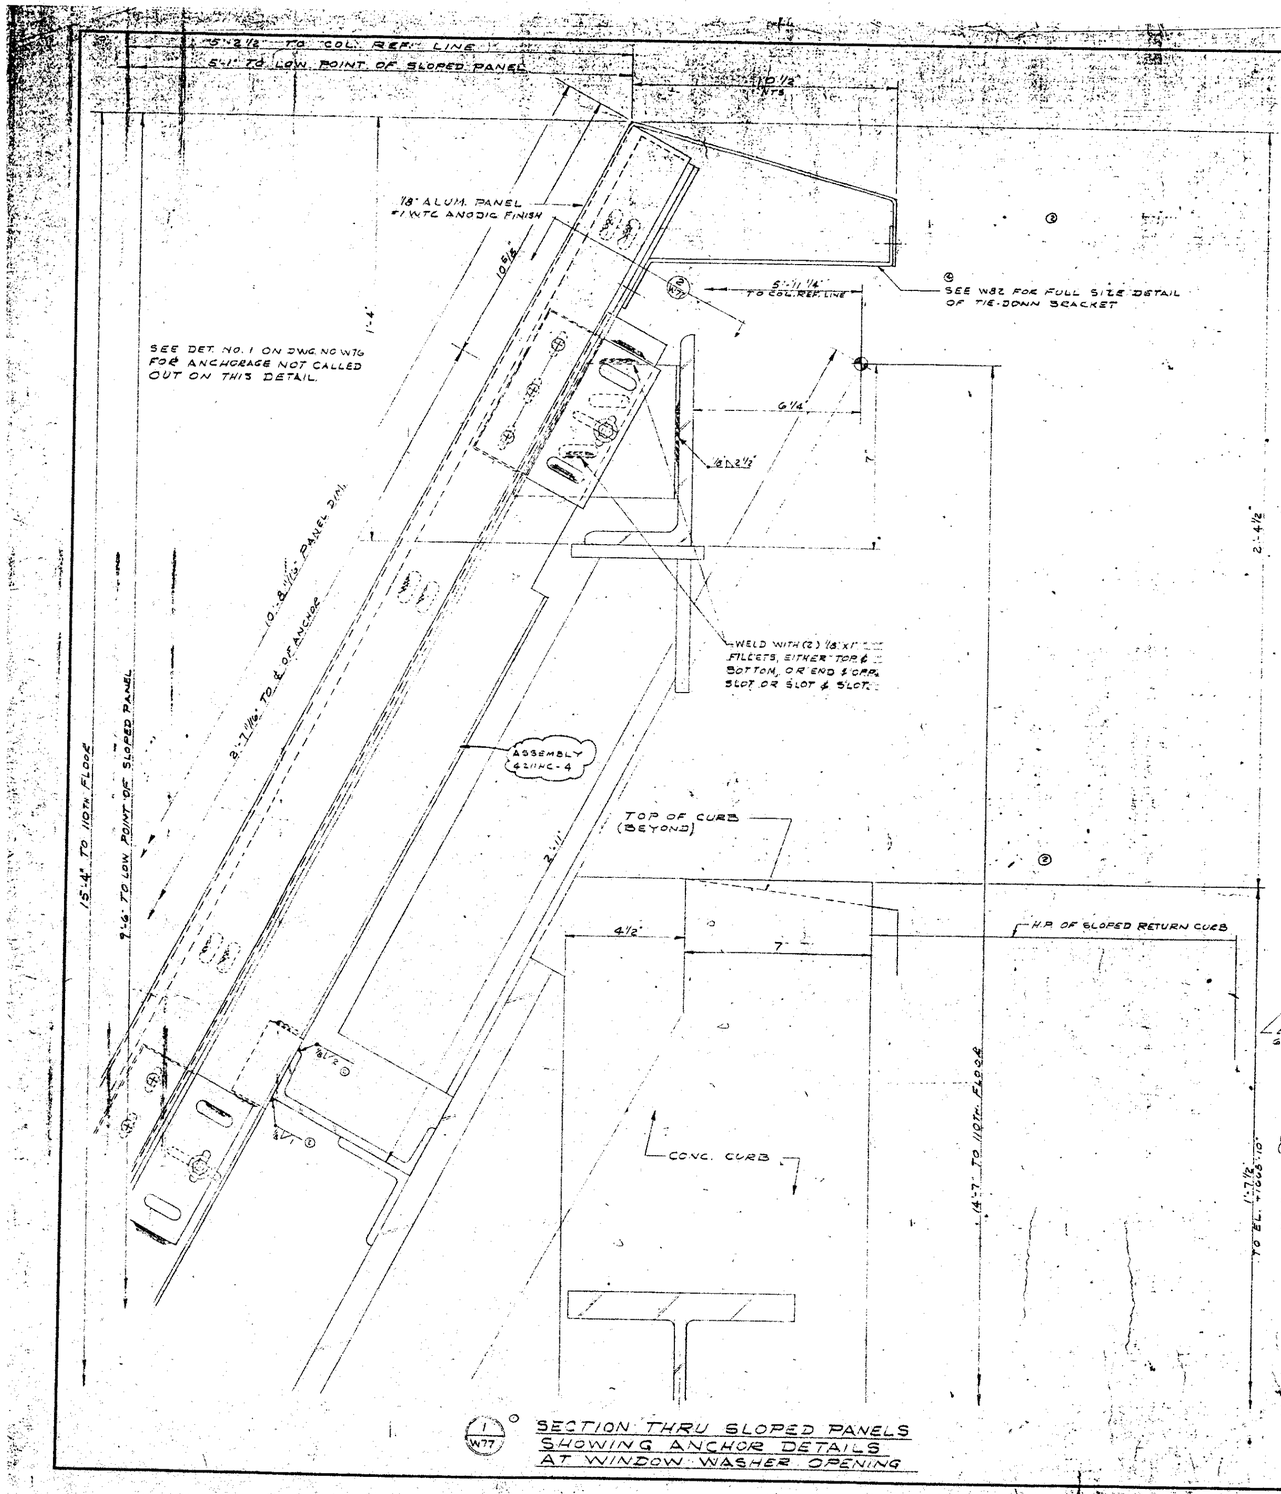


(1 / W77) SECTION THRU SLOPED PANELS SHOWING ANCHOR DETAILS AT WINDOW WASHER OPENING

(2 / W77) TOP ANCHOR DETAIL AT TURN TABLE AREA AND WINDOW WASHER OPENING

JOB NAME: THE WORLD TRADE CENTER
THE PORT OF NEW YORK AUTHORITY
CONTRACT W.T.C. 400.00
BOLLETINO

ARCHITECT: MINORU YAMASAKI & ASSOC.
EMERY ROTH & SONS

REVISIONS				DRAWN: J.E. LINSIN
NO.	DATE	BY	DESCRIPTION	
1	1/8/73	JLL	ANCHOR DETAILS	DATE: 12/14/71
2	1/23/73	JLL	JOINT INT. PLUG	CHECKED:
3	1/24/73	JLL	PART MARKS	
4	1/24/73	JLL	REPOSITION ANCHOR DET.	

ALCOA CUPPLES PRODUCTS — CURTAINWALL TOWERS A & B

5 1/24/73 JLL APPD. DATA ADDED.

APPROVED, REF. TISHMAN TRANSMITTAL OF 1-9-73

DATE	PRINTS	TO	FOR
4/4/73	7 PRINTS	CPD - W.T.C.	ERECTION
1/16/73	2 PRINTS 1 SEPIA	TISHMAN	RECORD
11/6/72	2 PRINTS	ARCH. & ENGRS.	PRELIMINARY
12/11/72	2 PRINTS 1 SEPIA	TISHMAN	APPROVAL
1/8/73	2 PRINTS 1 SEPIA	TISHMAN	APPROVAL
1/16/73	2 PRINTS 1 SEPIA	TISHMAN	APPROVAL
1/24/73	2 PRINTS 1 SEPIA	TISHMAN	APPROVAL
1/24/73	2 PRINTS 1 SEPIA	TISHMAN	APPROVAL

SECTION THRU SLOPED PANELS AT WINDOW WASHER OPENING

JOB NUMBER: AB 7/000 — SHEET: W77

FILE NO. 1782