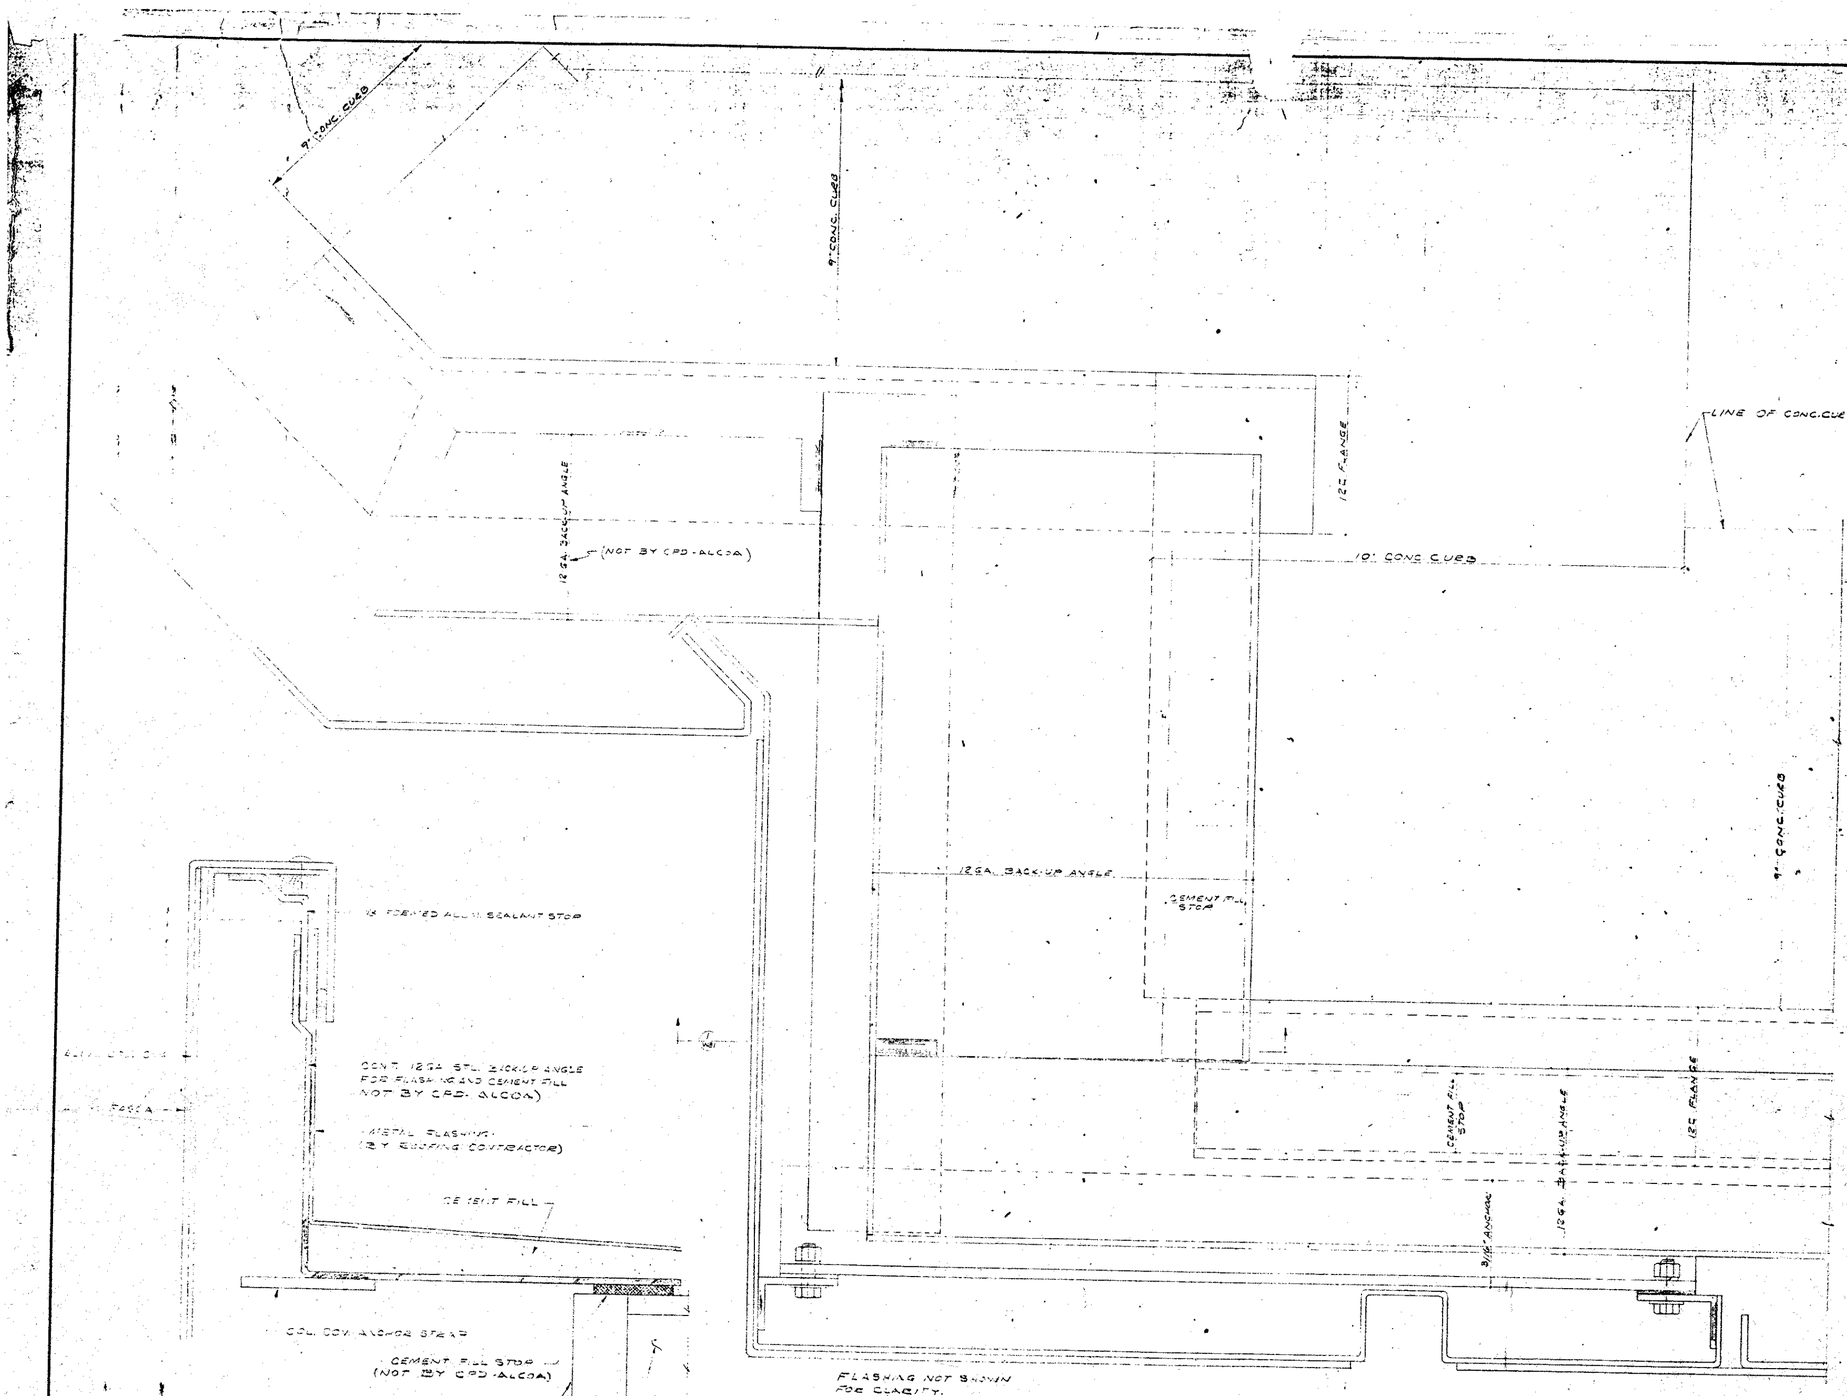


1/W81 SECTION THRU FASCIA AT SIDE OF COLUMN COVER

2/W81 PLAN OF FASCIA AND CORNER COLUMN COVER SHOWING ANCHOR, BACK-UP ANGLE AND 12C

DETAILS AT FASCIA SHOWING BACK-UP ANGLE AT CORNER COLUMN COVER

The Towers
THE WORLD TRADE CENTER
THE PORT OF NEW YORK AUTHORITY
CONTRACT WTC-400.00
BULLETIN

ARCHITECT
MINORU YAMASAKI & ASSOC.
EMERY ROTH & SONS

REVISIONS				DRAWN
NO.	DATE	BY	DESCRIPTION	J. Wu LIN S/N
1	9/11/73	ALL	AS PER ADDENDUM	DATE
2	9/11/73	ALL	AS PER ADDENDUM	
				CHECKED

ALCOA CUPPLES PRODUCTS
CURTAIN WALL TOWERS A & B

APPROVED: REF. TISHMAN
TRANSMITTAL OF 1-9-73
3

DATE	PRINTS	TO	FOR
6/11/73	7 PRINTS	CPD-WTC	SELECTION
9/11/73	10 PRINTS 1 REPRO	TISHMAN	RECORD
9/17/73	2 PRINTS	ALCOA CUPPLES	PRELIMINARY FABRICATION
9/27/73	1 PRINT 1 REPRO	TISHMAN	APPROVAL
PRINT RECORD			

JOB NUMBER A3 71000
SHEET W81 OF