




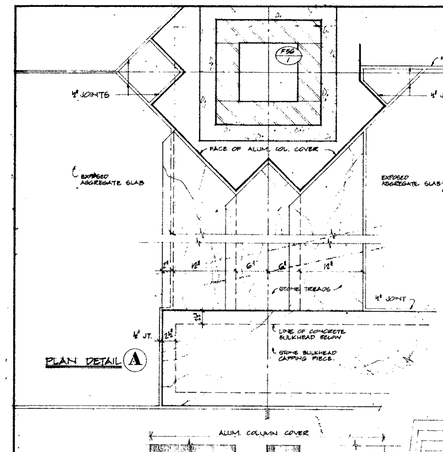


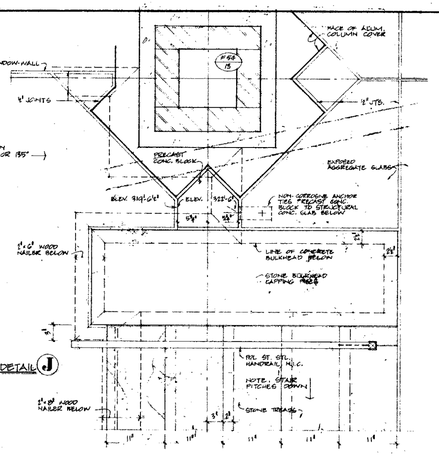


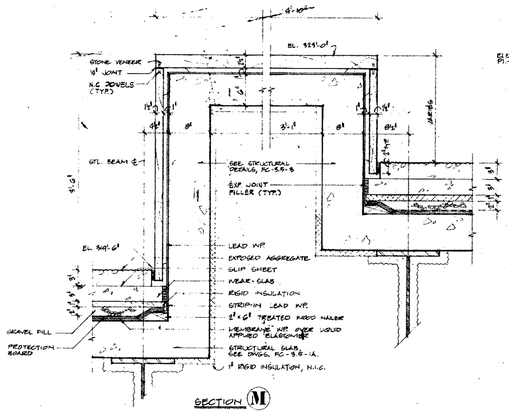


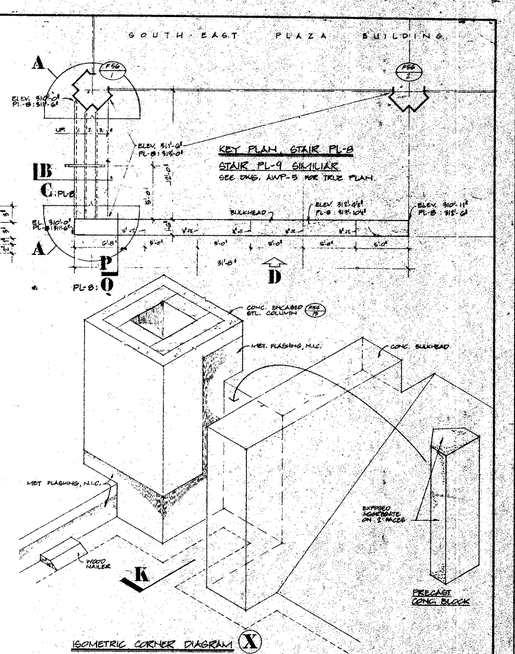


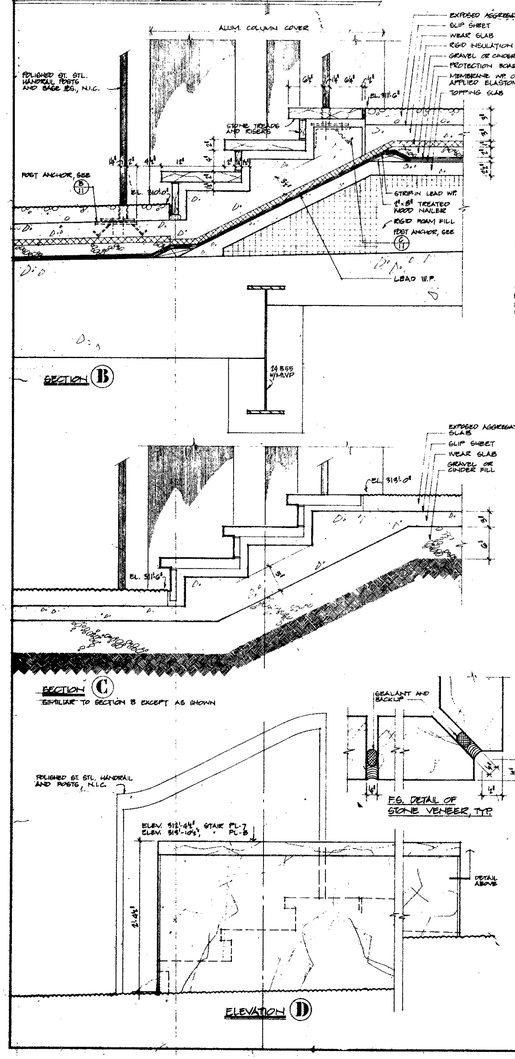


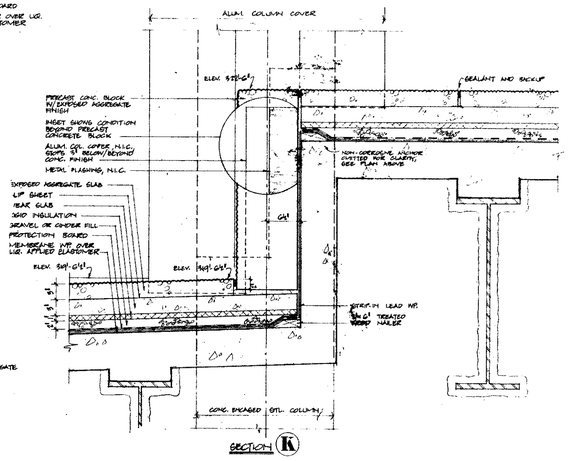


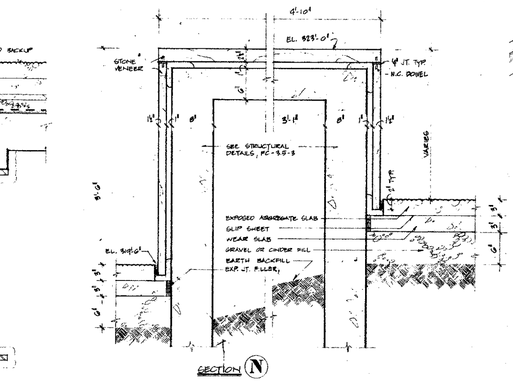

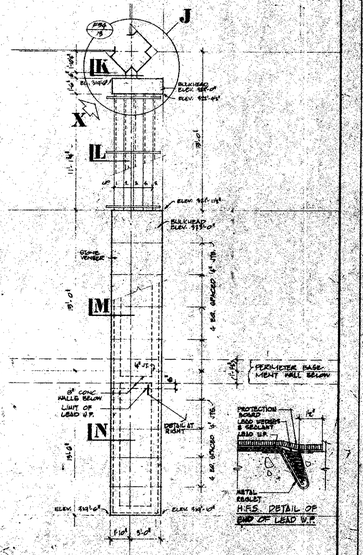

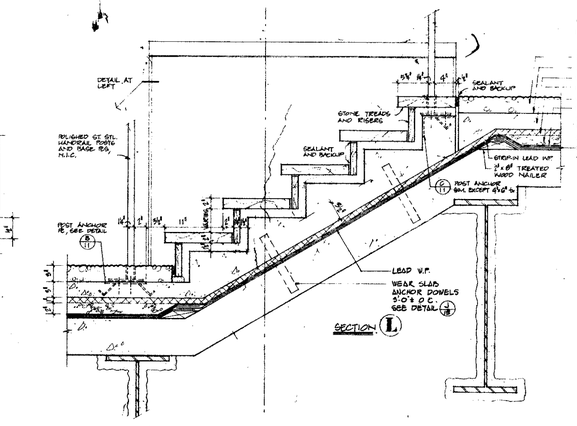

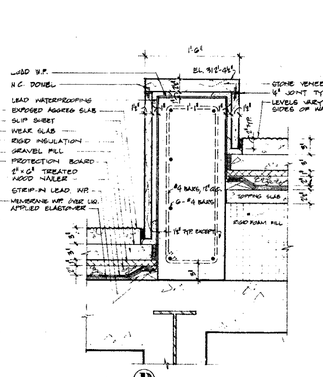

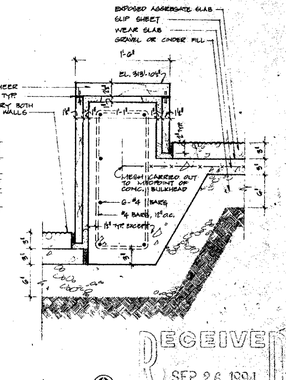

RECEIVED
SEP 26 1994
LESLIE E. ROBERTSON ASSOCIATES
211 E. 43RD ST., N.Y., N.Y. 10017

NO.	DATE	REVISIONS	BY
NO.	DATE	REVISIONS	BY

APPROVED
CHIEF, PLANNING DIVISION
DATE

THE WORLD TRADE CENTER
THE PORT OF NEW YORK AUTHORITY

MINORU YAMASAKI & ASSOCIATES
MINORU YAMASAKI, ARCHITECT

EMERY ROTH & SONS
RICHARD ROTH, ARCHITECT

SKILLING, HELLE, CHRISTIANSEN, ROBERTSON
STRUCTURAL ENGINEERS

JAROS, BAUM & BOLLES
MECHANICAL ENGINEERS

JOSEPH R. LORING & ASSOCIATES
ELECTRICAL ENGINEERS

THE PORT OF NEW YORK AUTHORITY
PAVING, UTILITIES, FOUNDATIONS

TITLE: DETAILS AT STAIRS PL-8, PL-9, PL-10 AND AT BULKHEADS

DRAWING	DIR.	CHECKED	
SCALE	1/4" = 1'-0"	DATE	1-1-74
PROJECT MANAGER		SHEET	OF
DRAWING NUMBER	A-WP-24		