
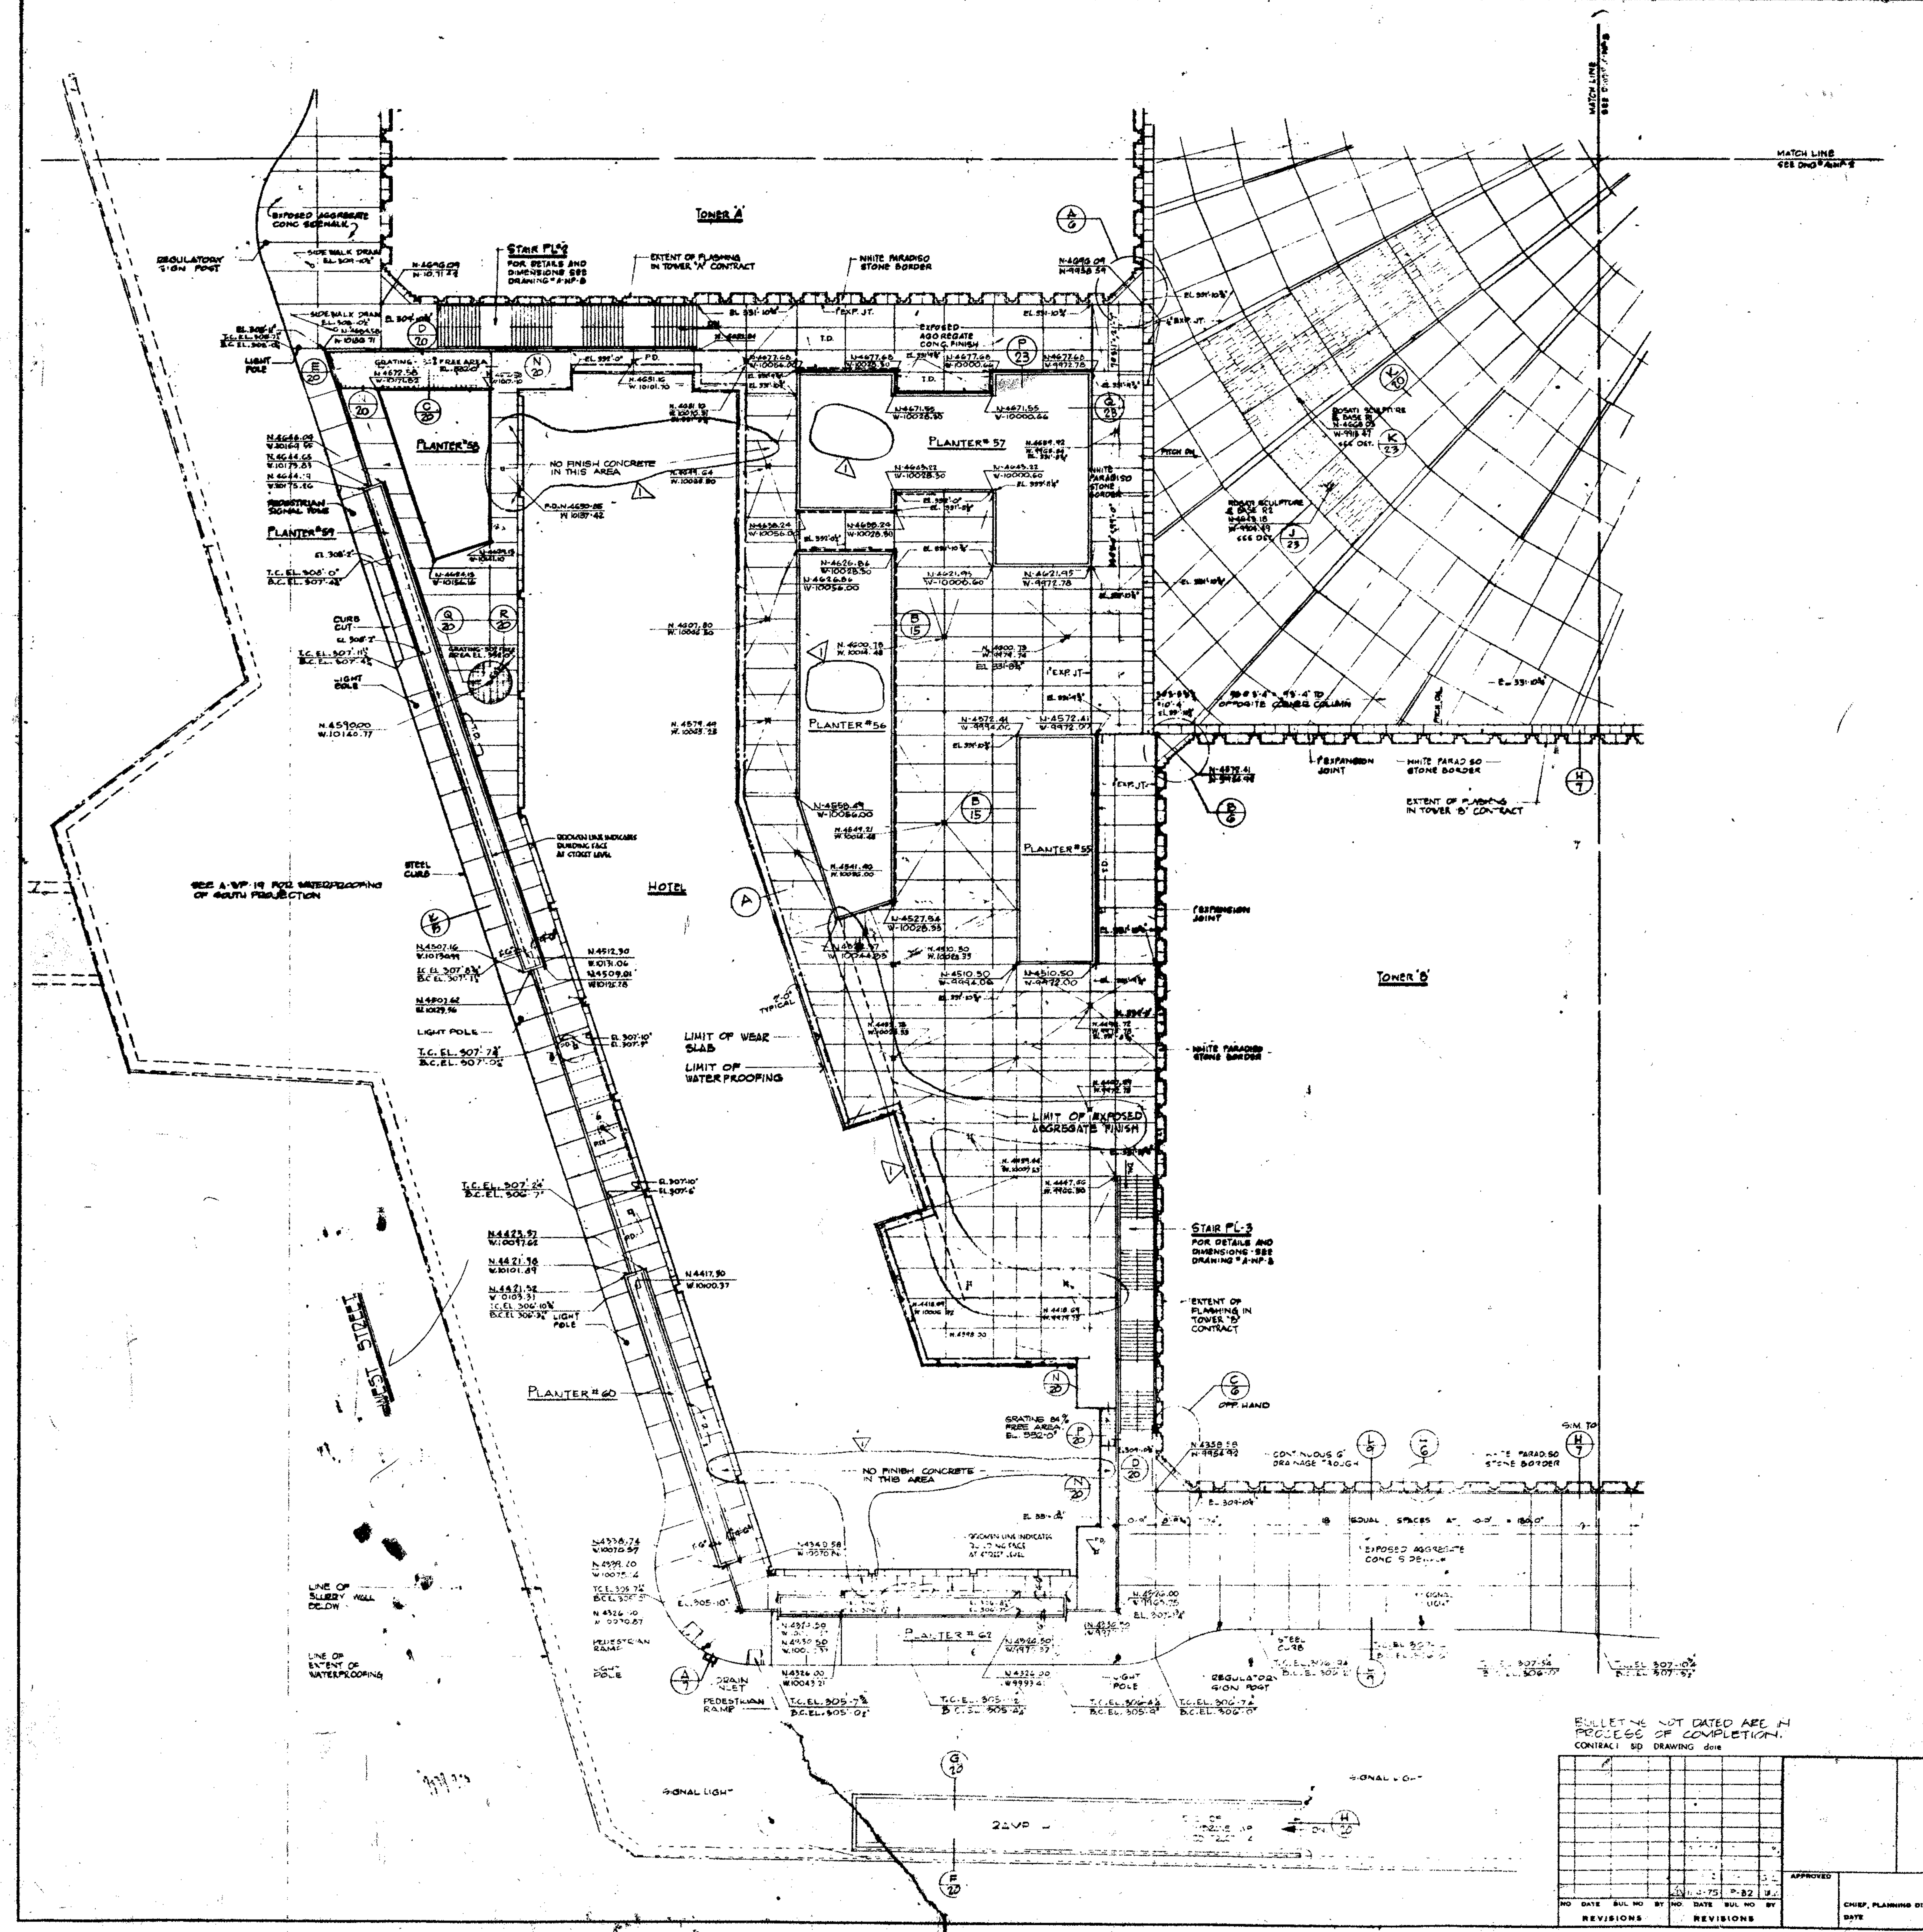


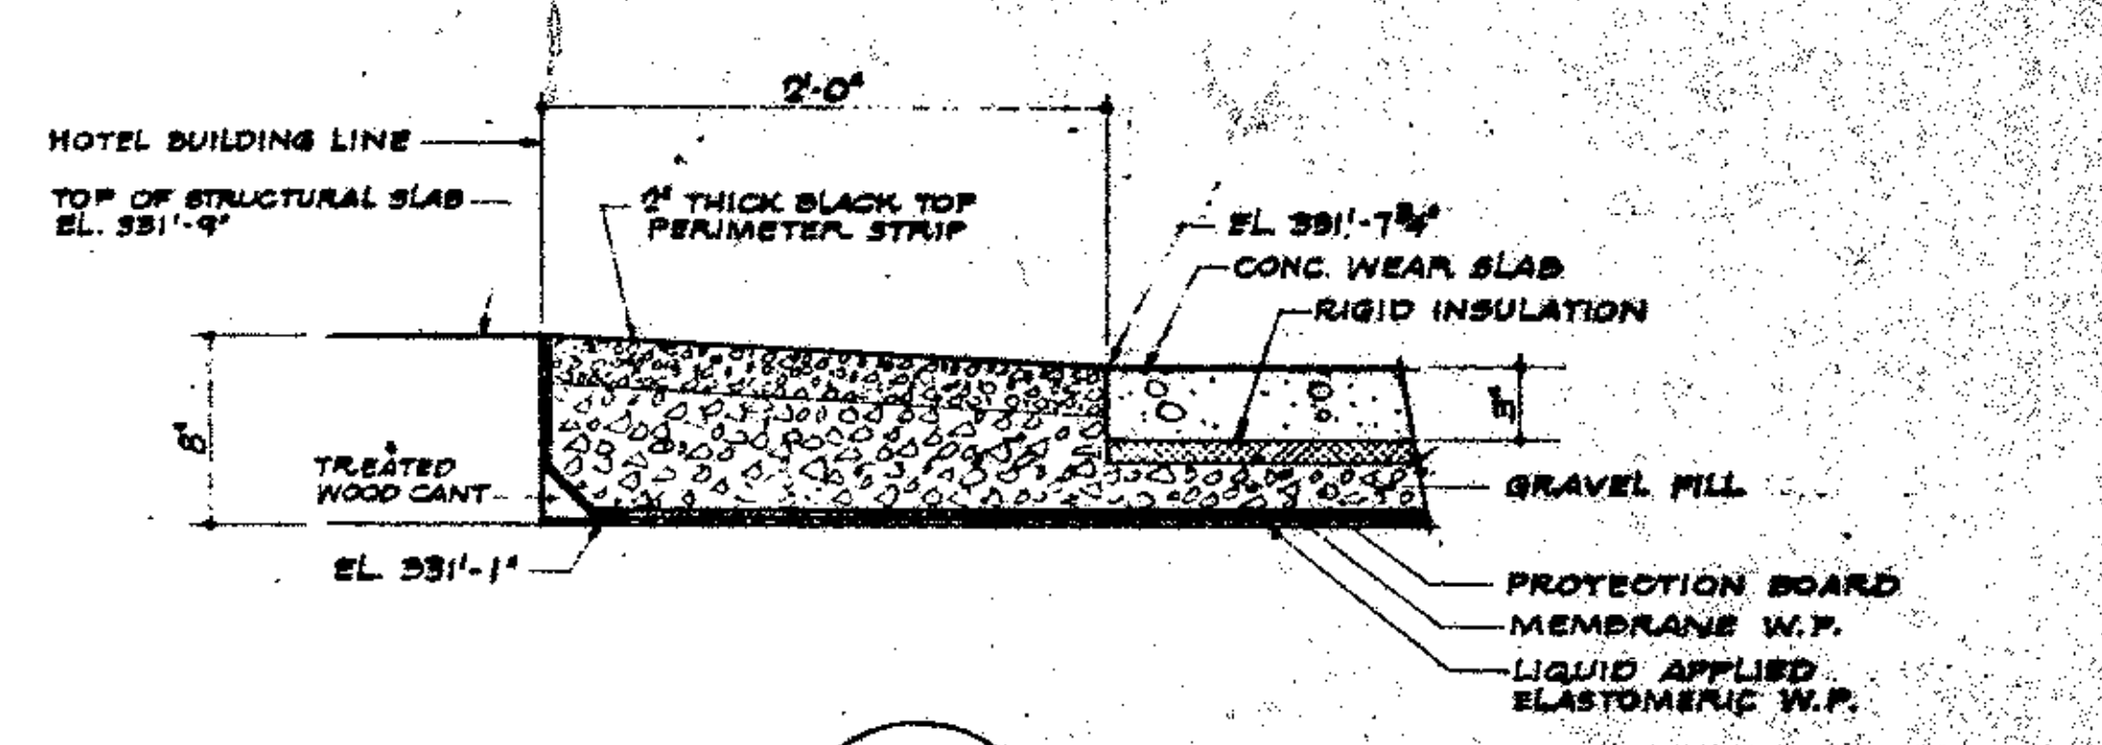

(A) PERIMETER STRIP AT HOTEL SLAB

SCALE: 1½"=1'-0"

NOTES:
1-STONE TYPES REFER TO APPROVED STONE SAMPLES
2-ELEVATION AT PERIMETER OF ALL PLANTERS ON PLAZA TO BE EL. 331'-10¾" EXCEPT AS NOTED
3-ELEVATION OF ALL PLAZA DRAINS TO BE EL. 331'-9¾" EXCEPT AS NOTED

BULLETINS NOT DATED ARE IN PROCESS OF COMPLETION.
CONTRACT BID DRAWING date

NO	DATE	BUL NO	BY	NO	DATE	BUL NO	BY
					4-75	P-82	

REVISIONS — REVISIONS

APPROVED
CHIEF, PLANNING DIVISION
DATE

RECEIVED
SEP 26 1994
LESLIE E. ROBERTSON ASSOCIATES
211 E. 46th ST., N.Y., N.Y.C. 10017

THE WORLD TRADE CENTER

THE PORT OF NEW YORK AUTHORITY

MINORU YAMASAKI & ASSOCIATES
MINORU YAMASAKI, ARCHITECT

EMERY ROTH & SONS
RICHARD ROTH, ARCHITECT

WORTHINGTON, SKILLING, HELLE & JACKSON
STRUCTURAL ENGINEERS

JAROS, BAUM & BOLLES
MECHANICAL ENGINEERS

JOSEPH R. LORING & ASSOCIATES
ELECTRICAL ENGINEERS

THE PORT OF NEW YORK AUTHORITY
PAVING UTILITIES FOUNDATIONS

TITLE: STAGING DRAWING FOR WATERPROOFING & PAVING OF SOUTH-WEST SECTION ELEVATION 332'-0"

DRAWN: H.K. CHECKED:
SCALE: 1/16"=1'-0" DATE: JUNE 21, 1974
PROJECT NUMBER: SHEET: OF
DRAWING NUMBER: AWP-25