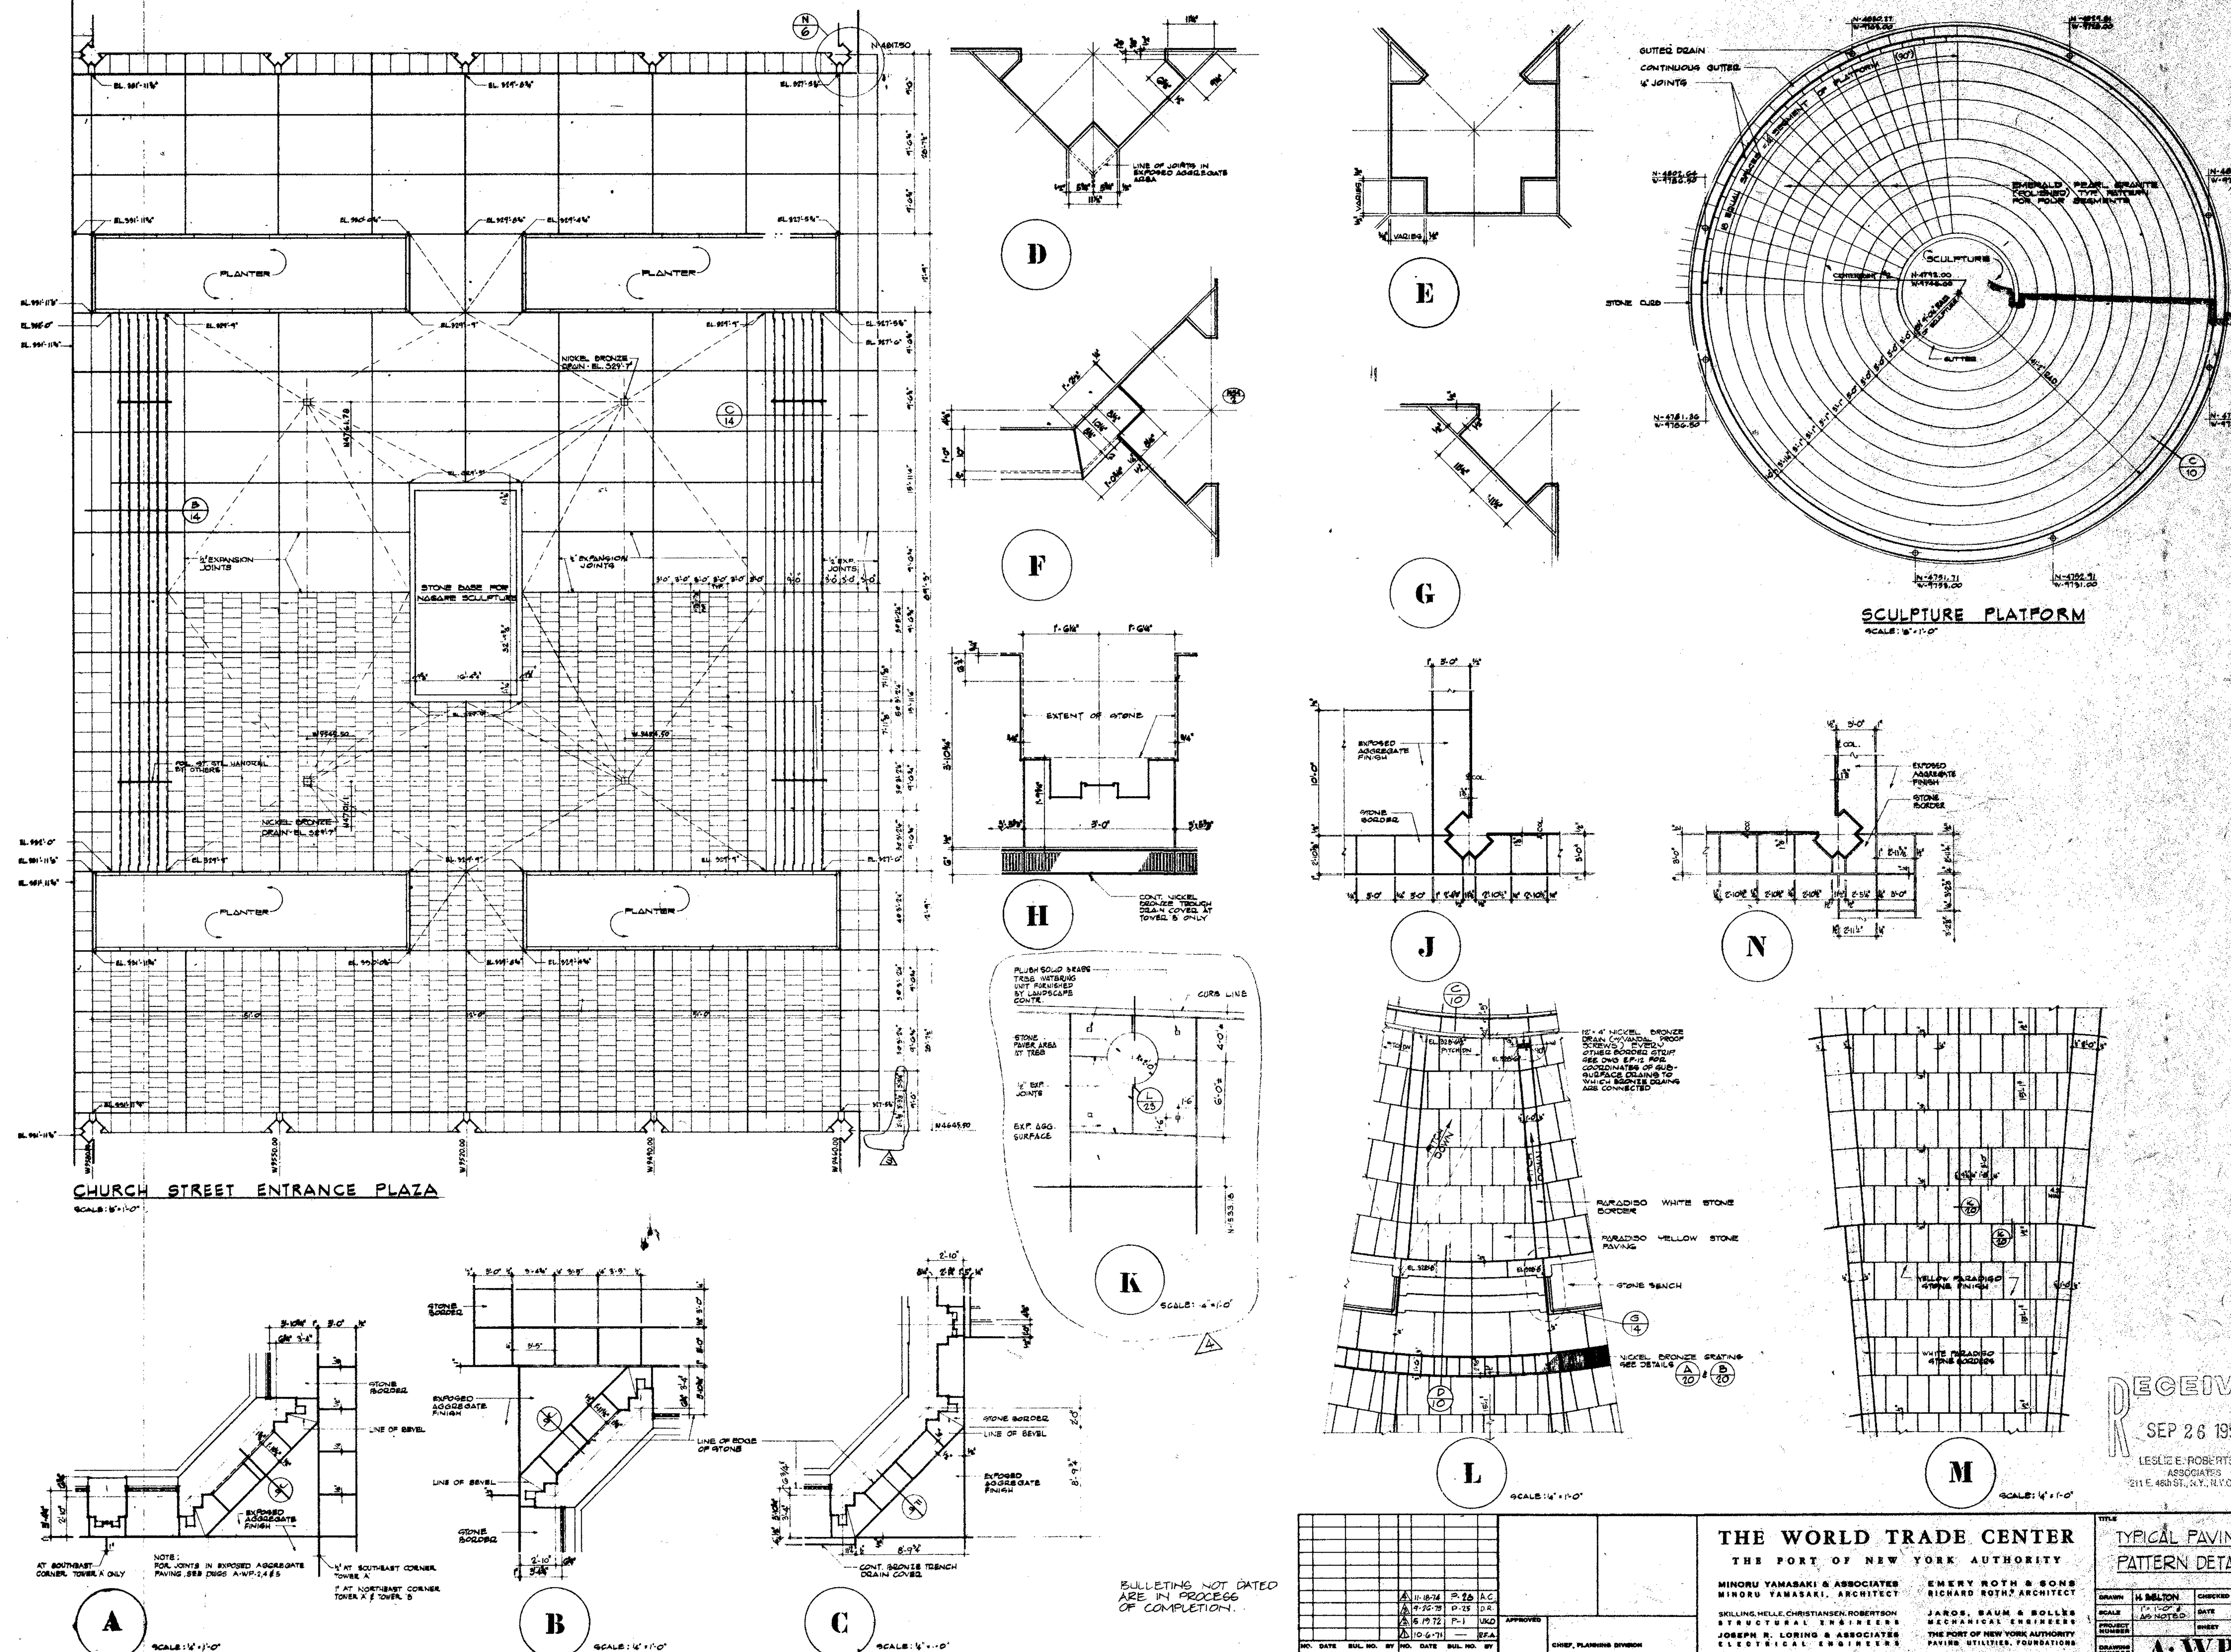


BULLETINS NOT DATED ARE IN PROCESS OF COMPLETION.

CONTRACT BID DRAWING 2-1-71

NO.	DATE	BUL. NO.	BY
4	11-18-74	P-28	A.C.
3	9-26-73	P-25	D.R.
2	5.19.72	P-1	UKD
1	10-6-71	—	EF.A.

REVISIONS

APPROVED

CHIEF, PLANNING DIVISION

DATE

THE WORLD TRADE CENTER

THE PORT OF NEW YORK AUTHORITY

MINORU YAMASAKI & ASSOCIATES — MINORU YAMASAKI, ARCHITECT

EMERY ROTH & SONS — RICHARD ROTH, ARCHITECT

SKILLING, HELLE, CHRISTIANSEN, ROBERTSON — STRUCTURAL ENGINEERS

JAROS, BAUM & BOLLES — MECHANICAL ENGINEERS

JOSEPH R. LORING & ASSOCIATES — ELECTRICAL ENGINEERS

THE PORT OF NEW YORK AUTHORITY — PAVING UTILITIES, FOUNDATIONS

TITLE: TYPICAL PAVING PATTERN DETAILS

DRAWN	H. BELTON	CHECKED	
SCALE	1" = 1'-0" & AS NOTED	DATE	2-1-71
PROJECT NUMBER		SHEET	OF
DRAWING NUMBER	A·WP·6		

RECEIVED SEP 26 1994
LESLIE E. ROBERTSON ASSOCIATES
211 E. 46th ST., N.Y., N.Y.C. 10017