

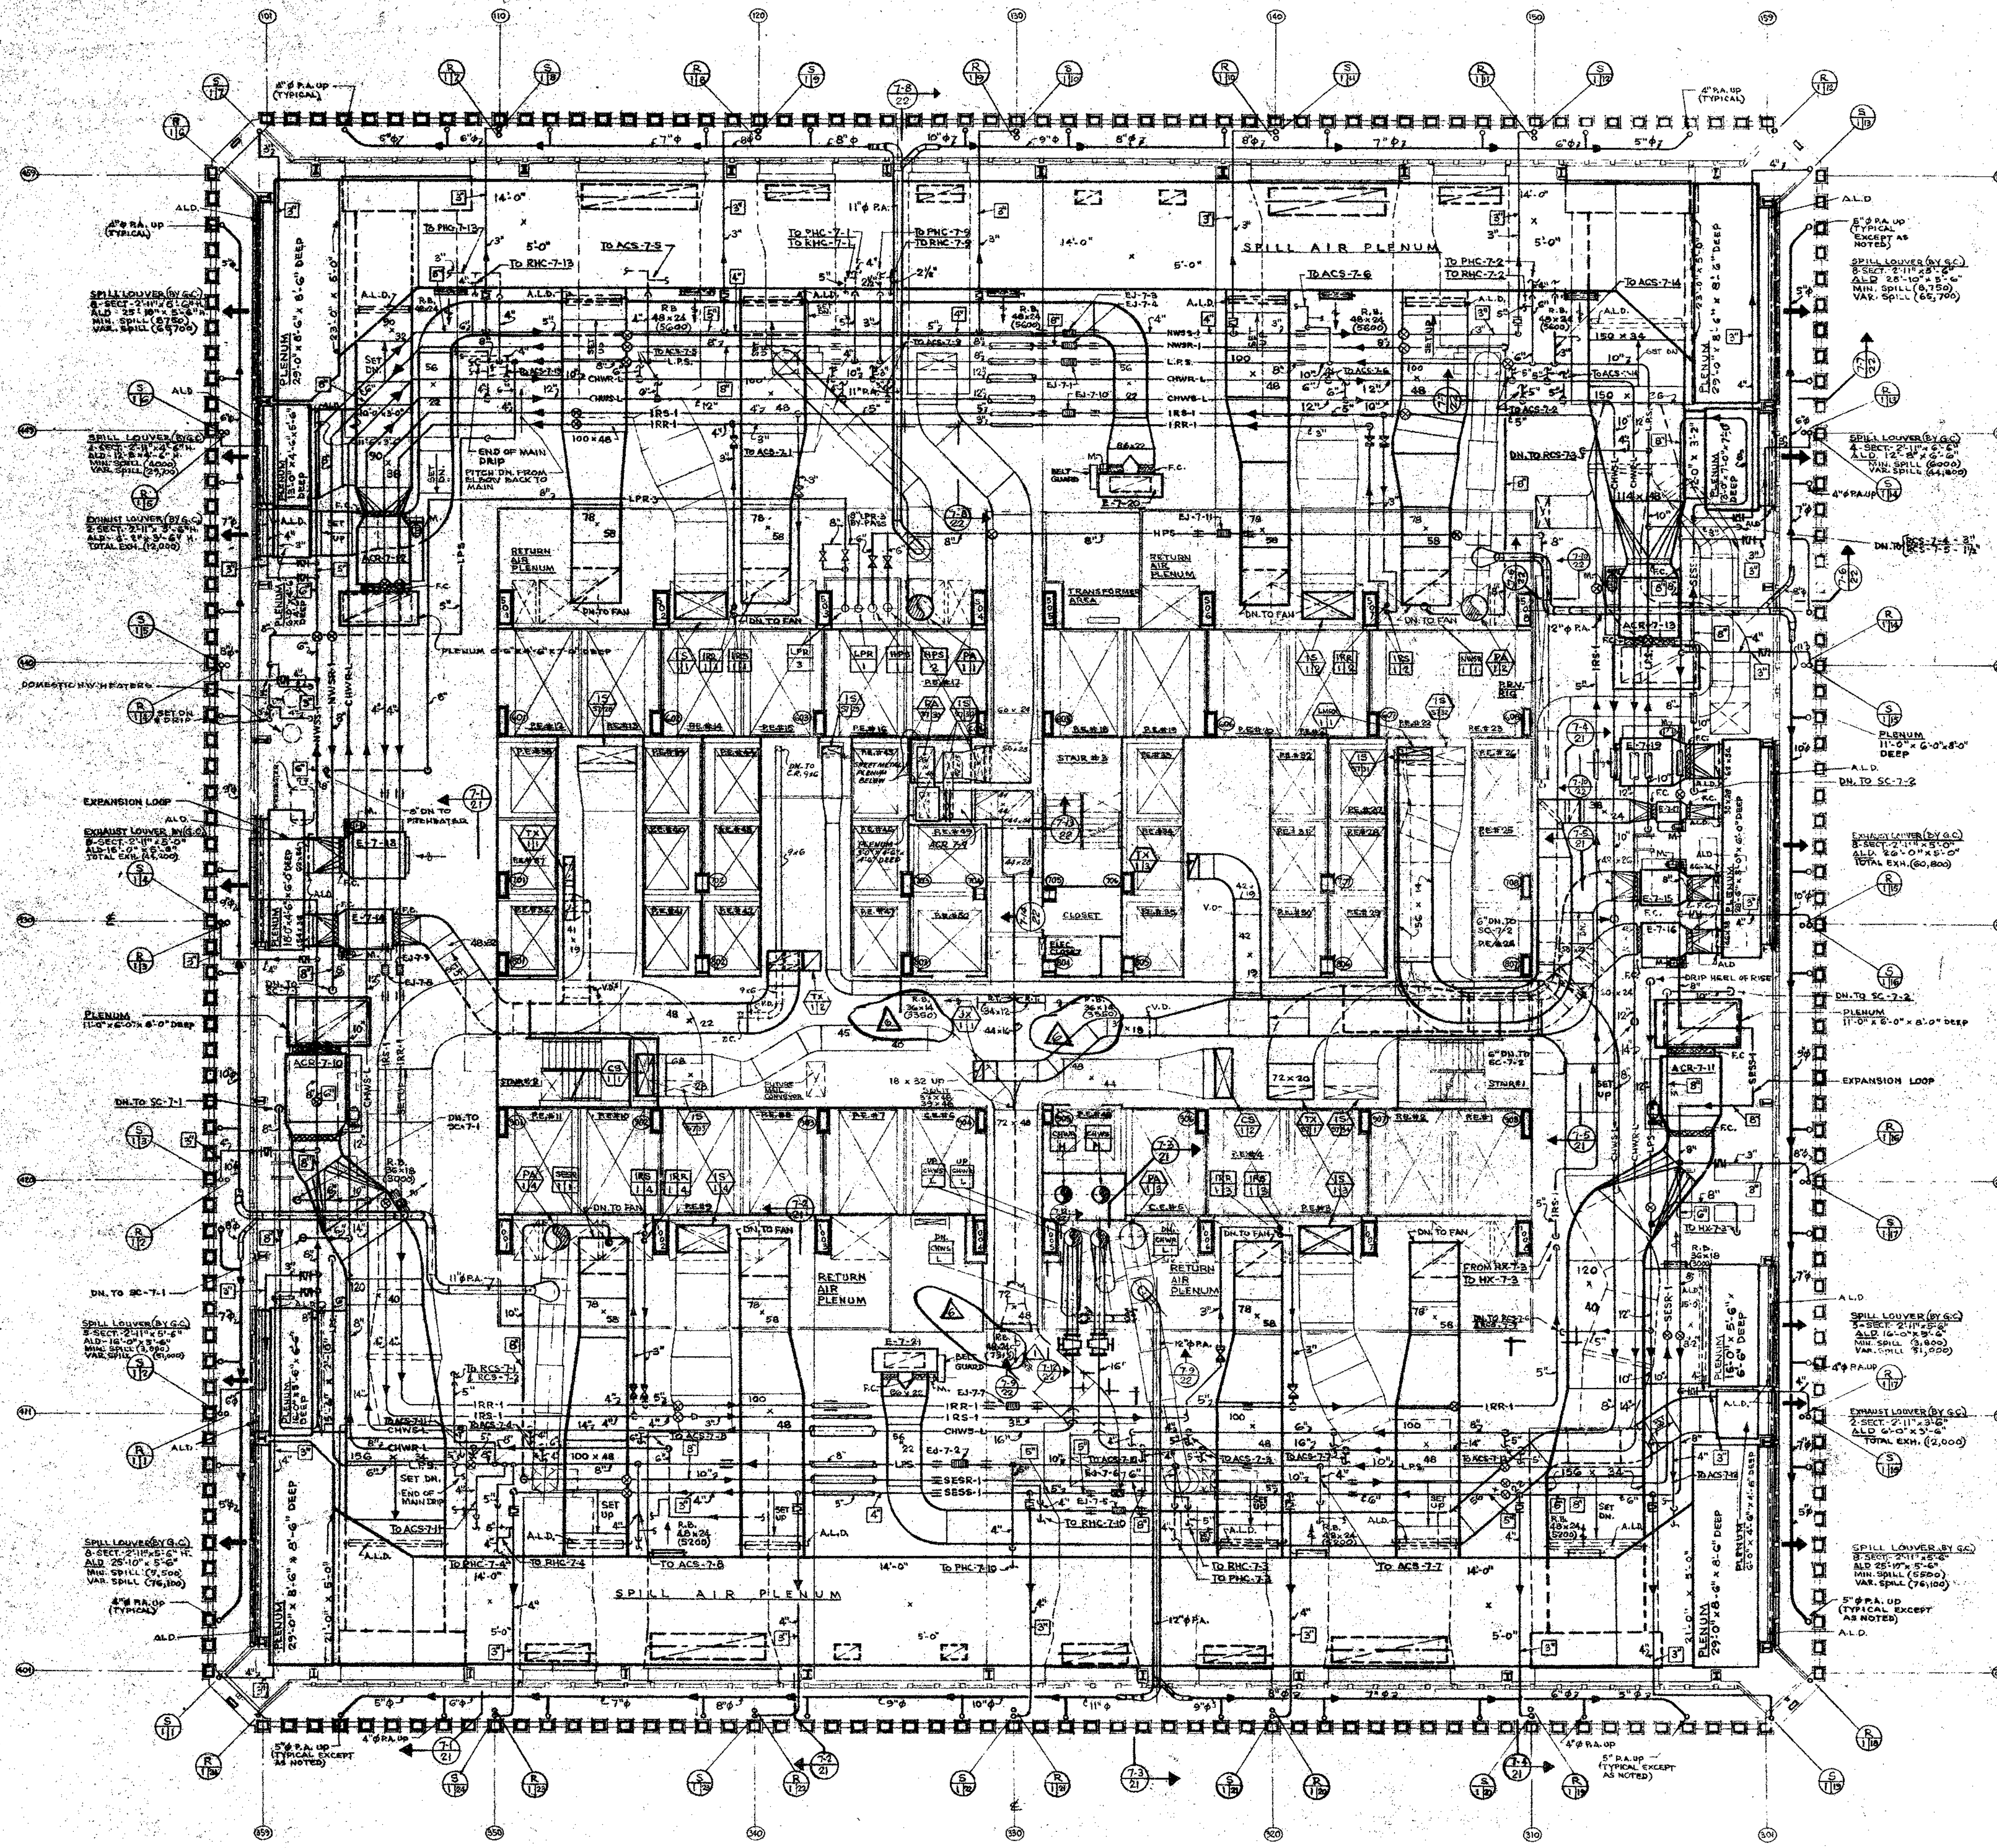


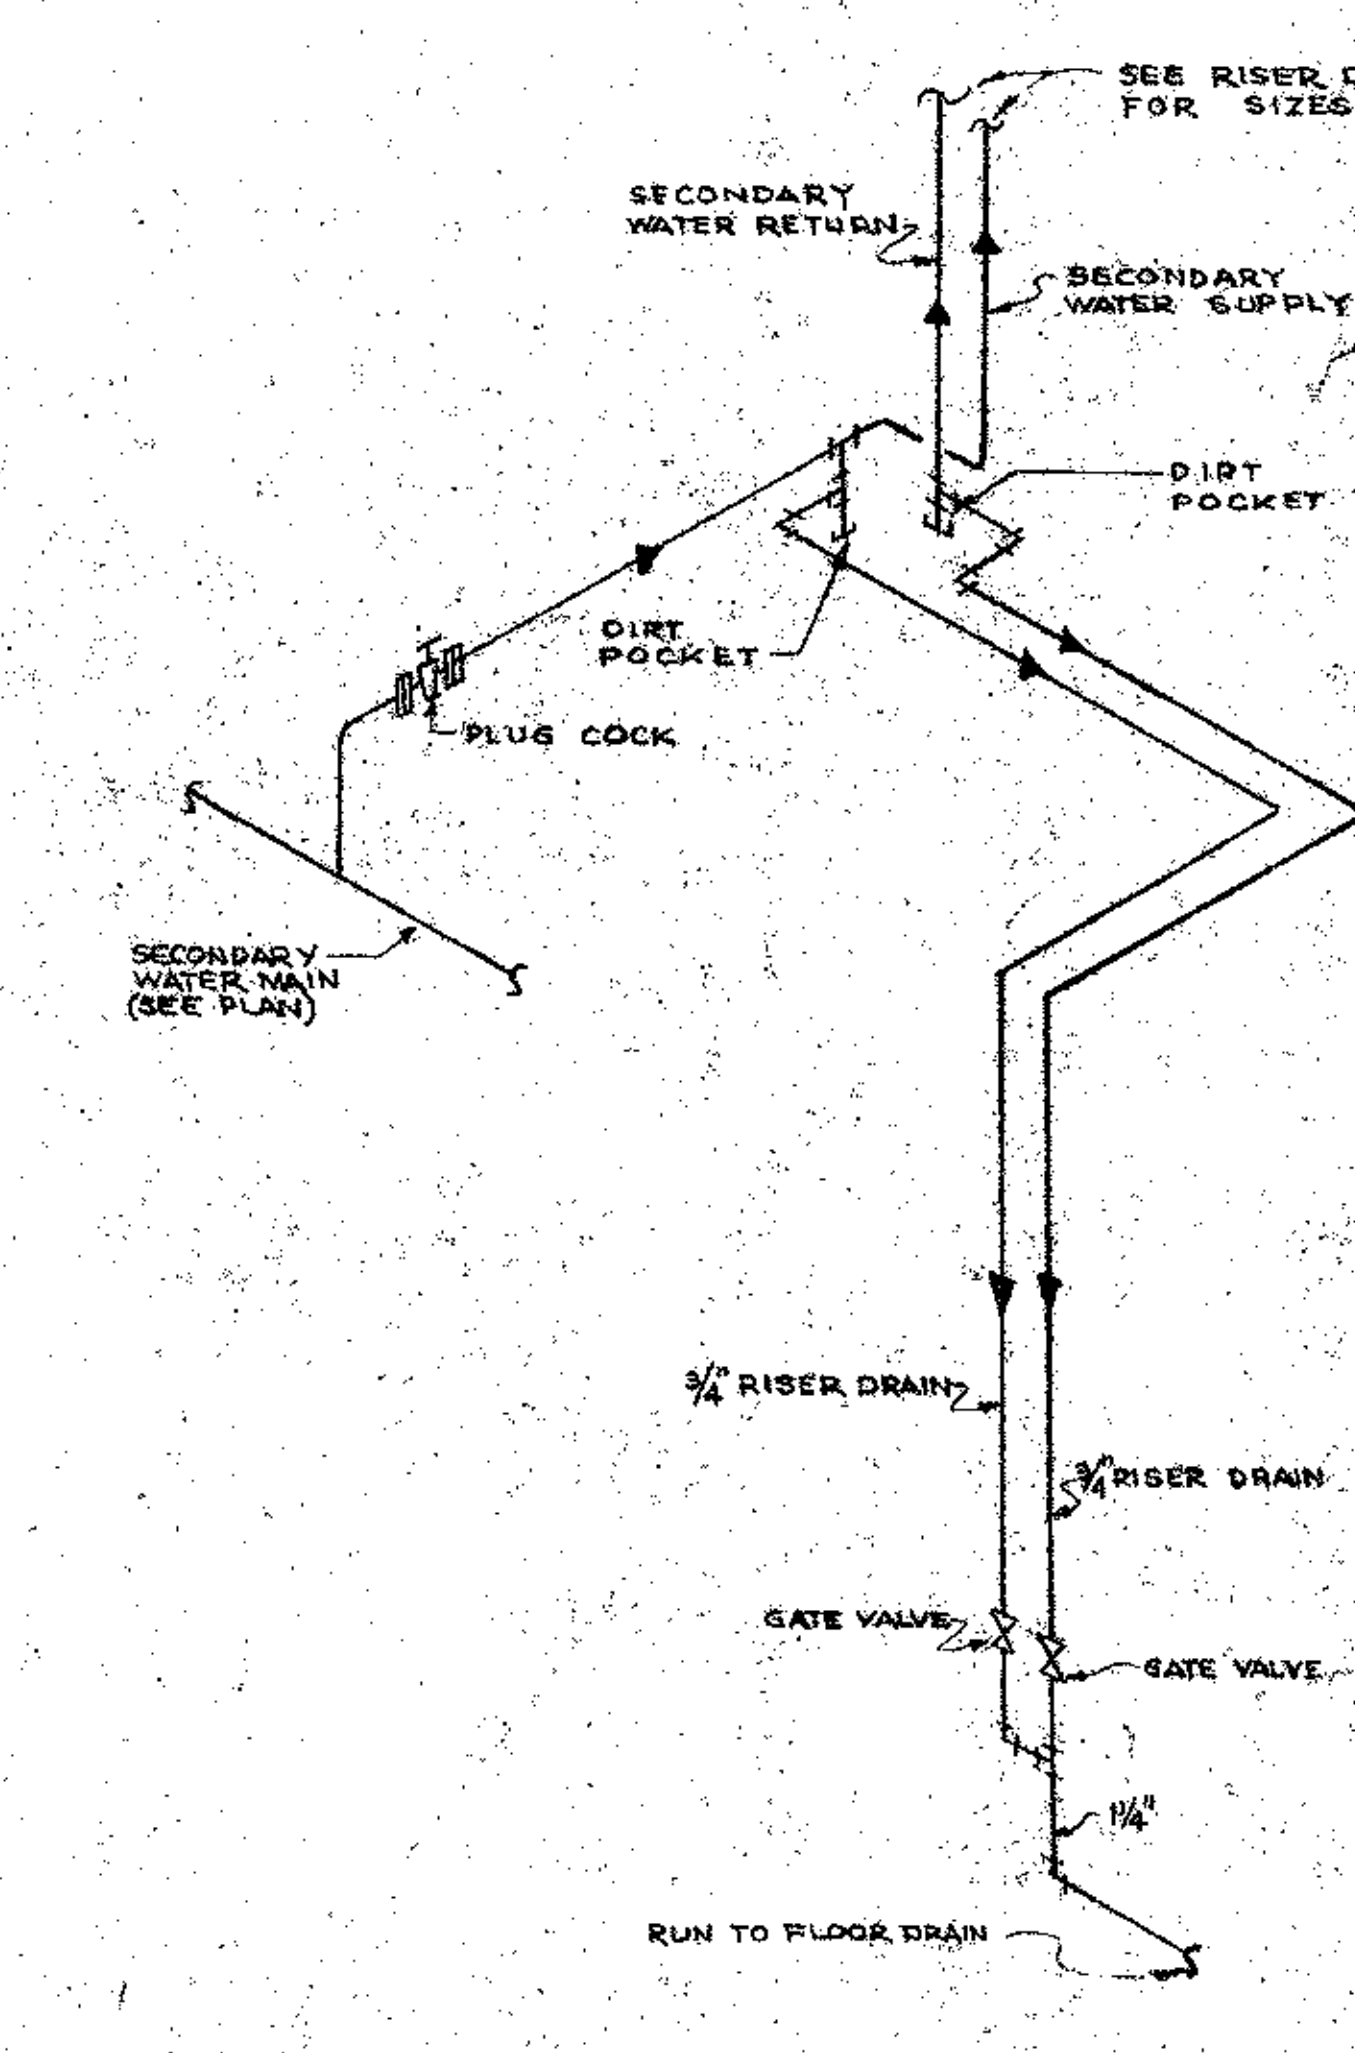

DETAIL OF SECONDARY WATER RISER DRAIN PIPING

NO SCALE

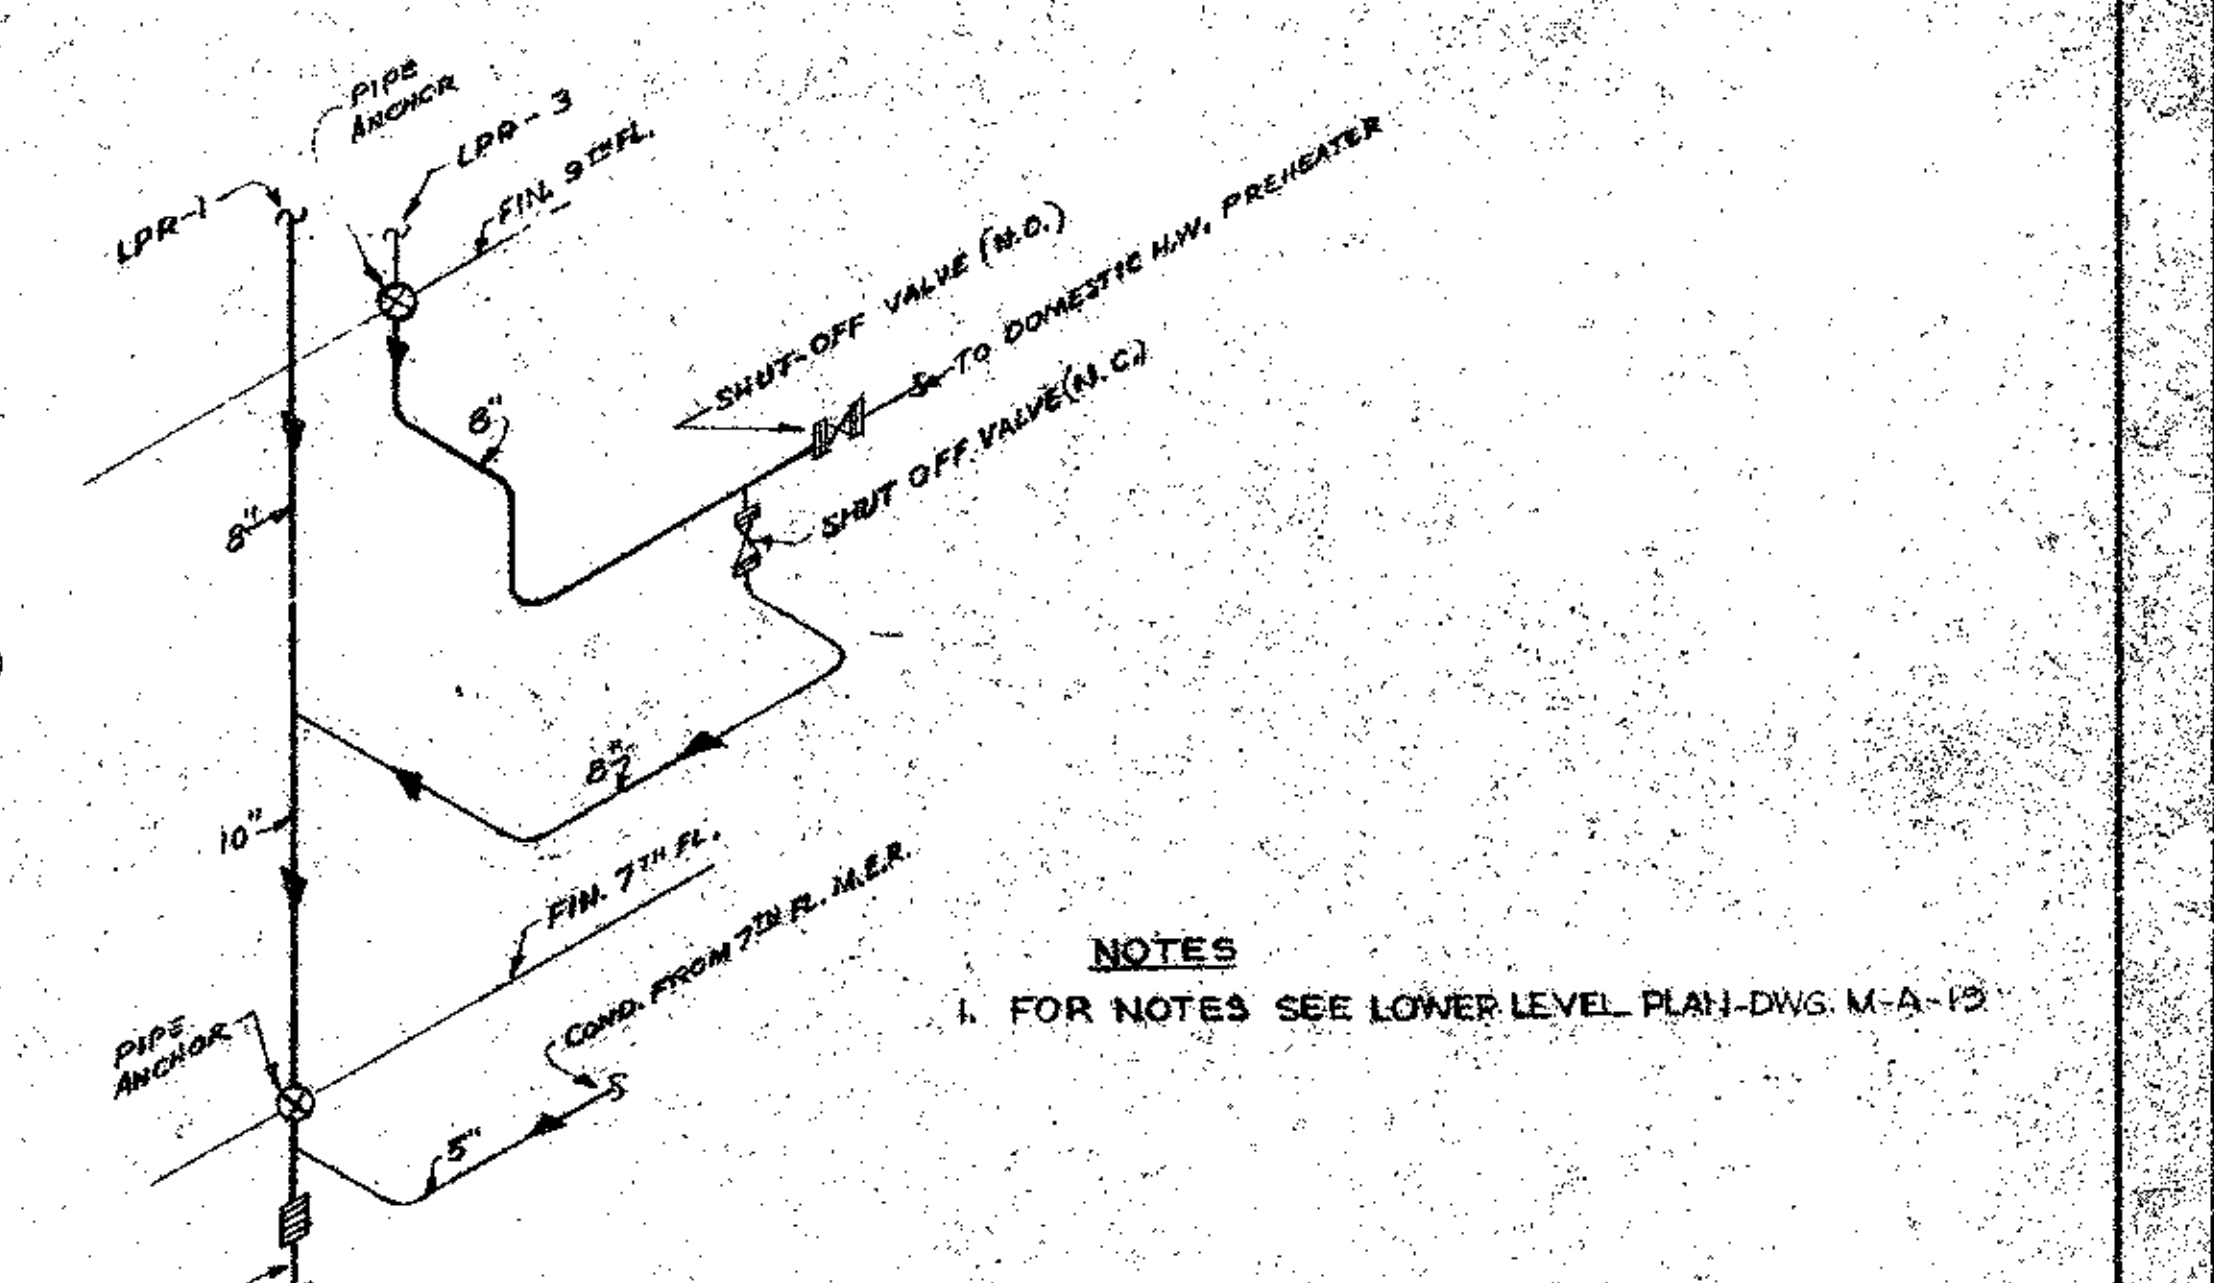

CONDENSATE RISER BY-PASS DETAIL

NO SCALE

NOTES

1. FOR NOTES SEE LOWER LEVEL PLAN-DWG. M-A-19

1/8"-1'0" scale 0 5 10 15 20 feet

CONTRACT BID DRAWING date 10-16-67

NO.	DATE	BUL. NO.	BY	NO.	DATE	BUL. NO.	BY
				6	12-20-73	A-372	W.S.
				5	2-9-71	A-136	JZ
				4	11-3-69	A-35	WS
				3	11-3-69	A-32	WS
				2	5-24-68	A-4	JZ
				1	3-1-68		

REVISIONS REVISIONS

APPROVED

CHIEF, PLANNING DIVISION

DATE

THE STATE OF NEW YORK RICHARD T. BAUM No. 23575 LICENSED PROFESSIONAL ENGINEER

THE WORLD TRADE CENTER

THE PORT OF NEW YORK AUTHORITY

MINORU YAMASAKI & ASSOCIATES
MINORU YAMASAKI, ARCHITECT

EMERY ROTH & SONS
RICHARD ROTH, ARCHITECT

WORTHINGTON, SKILLING, HELLE & JACKSON
STRUCTURAL ENGINEERS

JAROS, BAUM & BOLLES
MECHANICAL ENGINEERS

JOSEPH R. LORING & ASSOCIATES
ELECTRICAL ENGINEERS

THE PORT OF NEW YORK AUTHORITY
PAVING, UTILITIES, FOUNDATIONS

TITLE: 7TH. FLOOR MER. UPPER LEVEL PLAN

DRAWN	J. Z.	CHECKED	
SCALE	1/8" = 1'-0"	DATE	10-12-67
PROJECT NUMBER		SHEET	OF
DRAWING NUMBER	M-A-20		