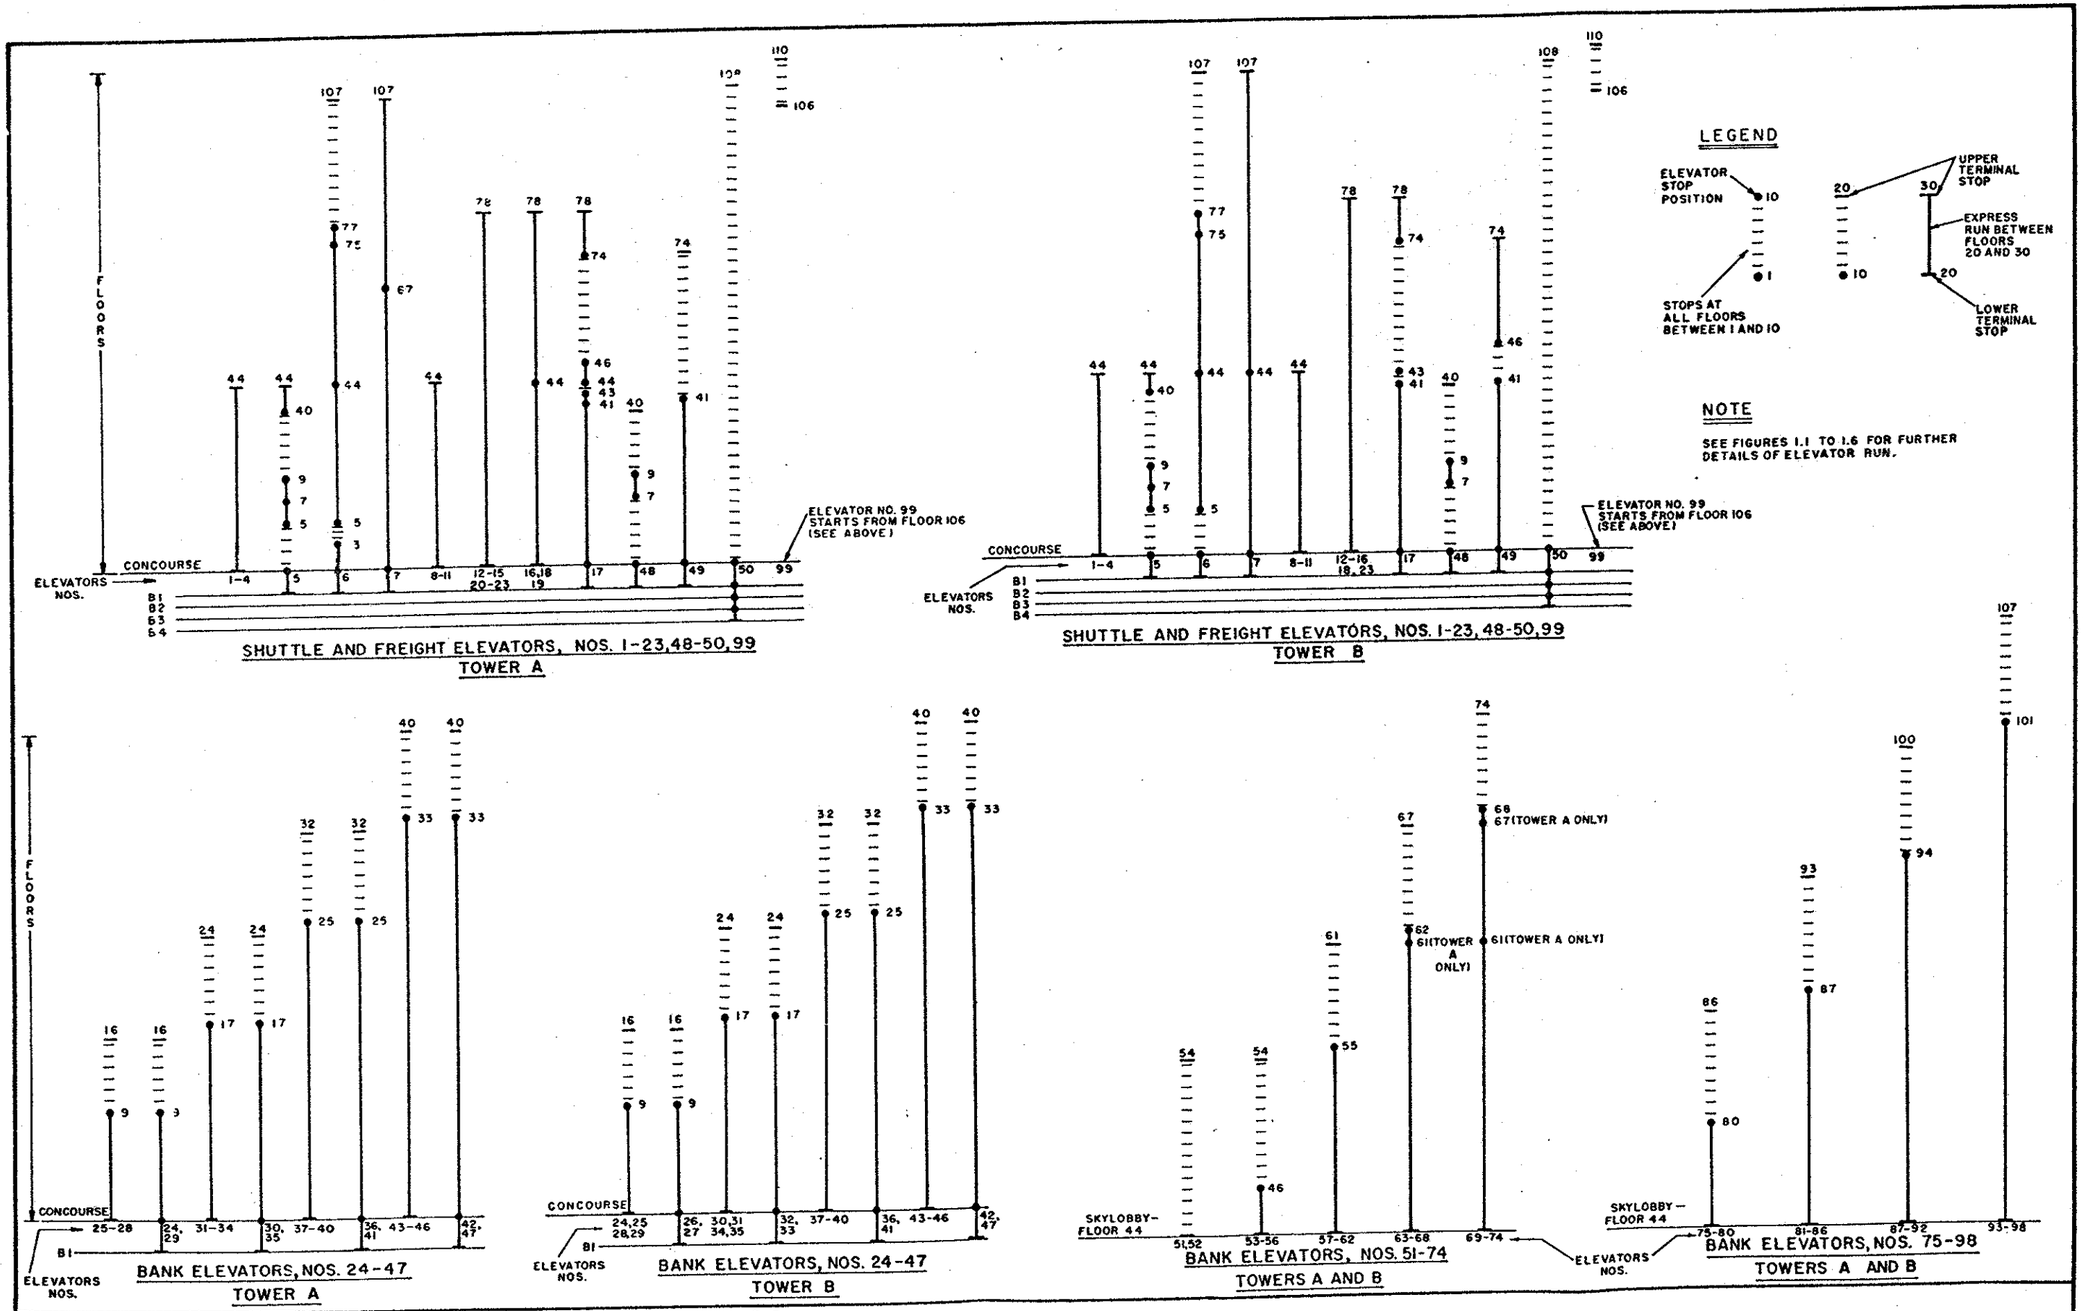


Figure 1.15 Floors Serviced, Elevators Nos. 1-99