

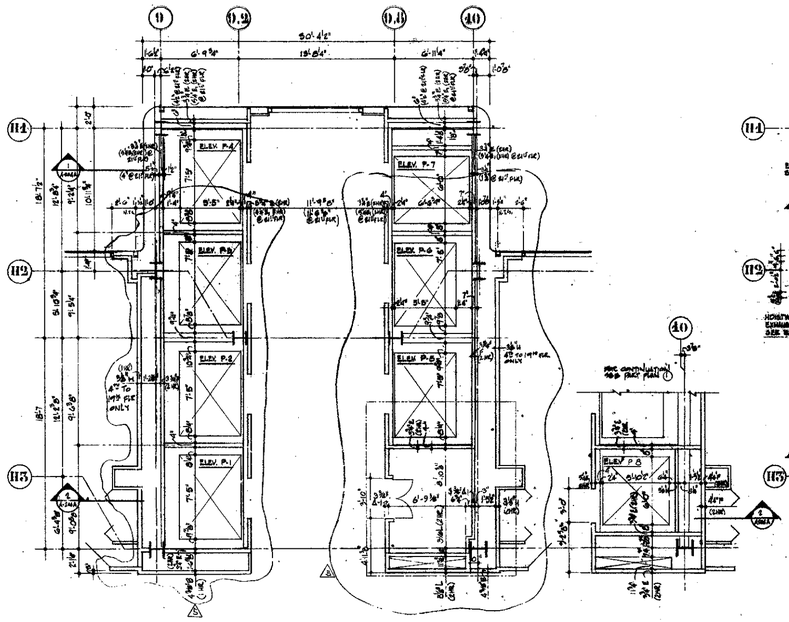


1 PART PLAN FLOORS 4-20


1A PART PLAN
21ST FLOOR

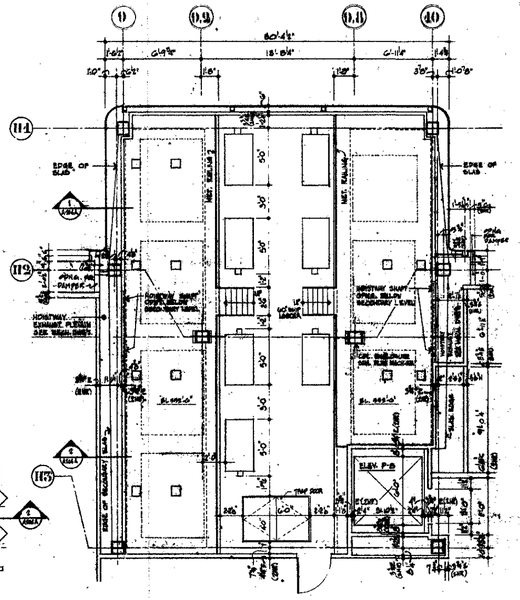


2 PART PLAN 22ND FLOOR, LOWER MACH. RM.
EL. + 547'-6"

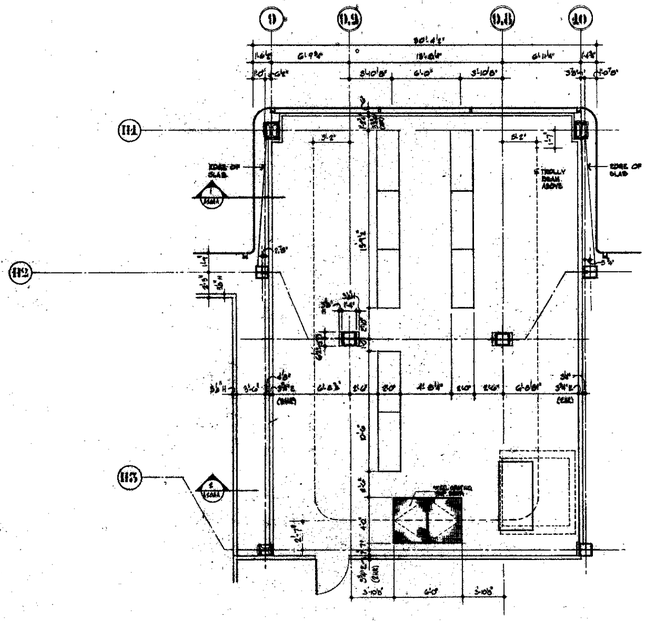

3 PART PLAN 23 RD FLOOR, BALCONY
EL. + 560'-0"

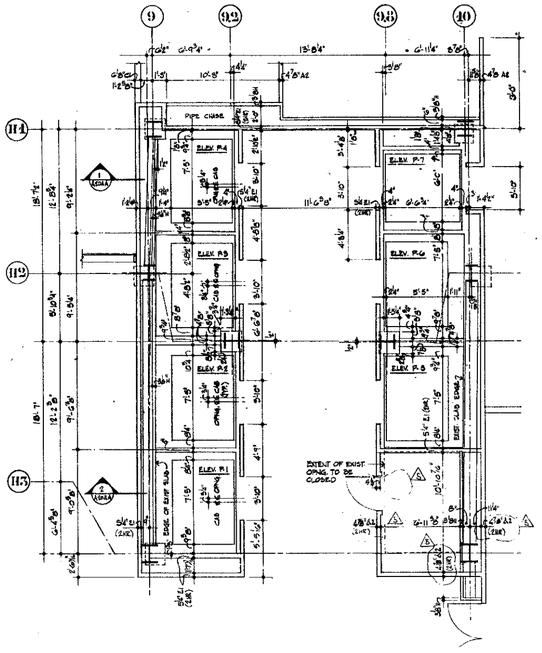

4 PART PLAN 2ND FLOOR, PLAZA (3RD FLR. MECH. RM.)
EL. + 532'-0"

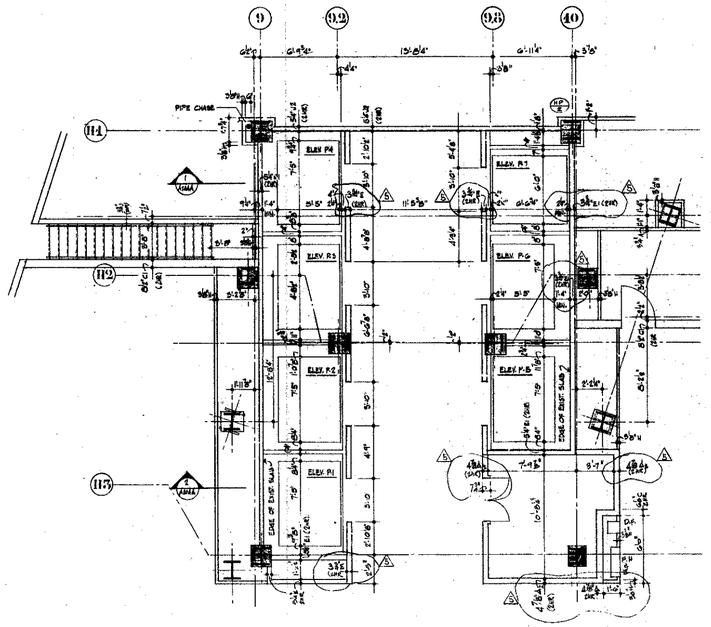

5 PART PLAN 1ST FLOOR, STREET
EL. + 510'-0"

WORLD TRADE CENTER HOTEL

THE WORLD TRADE CENTER
NEW YORK NEW YORK

SKIDMORE, OWINGS & MERRILL
ARCHITECTS
400 PARK AVENUE, NEW YORK

WEISKOPF & PICKWORTH
STRUCTURAL ENGINEERS
200 PARK AVENUE, NEW YORK

JAROS, BAUM & BOLLES
MECHANICAL ENGINEERS
345 PARK AVENUE, NEW YORK

NO.	DATE	REVISIONS
5		
4	5-2-79	REVISED PER ADD #25
3	3-12-79	ISSUED FOR CONSTRUCTION
2	1-19-79	REVISED FOR PORT AUTHORITY REVIEW
1	12-1-78	GENERAL REVISION
		ISSUED FOR DRY WALL SIDING ONLY.

PASSENGER ELEVATORS AND DETAILS

DATE 5-2-78
DRAWING NO. A-204
SCALE 1/8" = 1'-0"
PROJECT NO. 7827

RECEIVED
NOV 19 1992
LESLIE E. ROBERTSON
ASSOCIATES
211 E. 46th ST., N.Y., N.Y.C. 10017