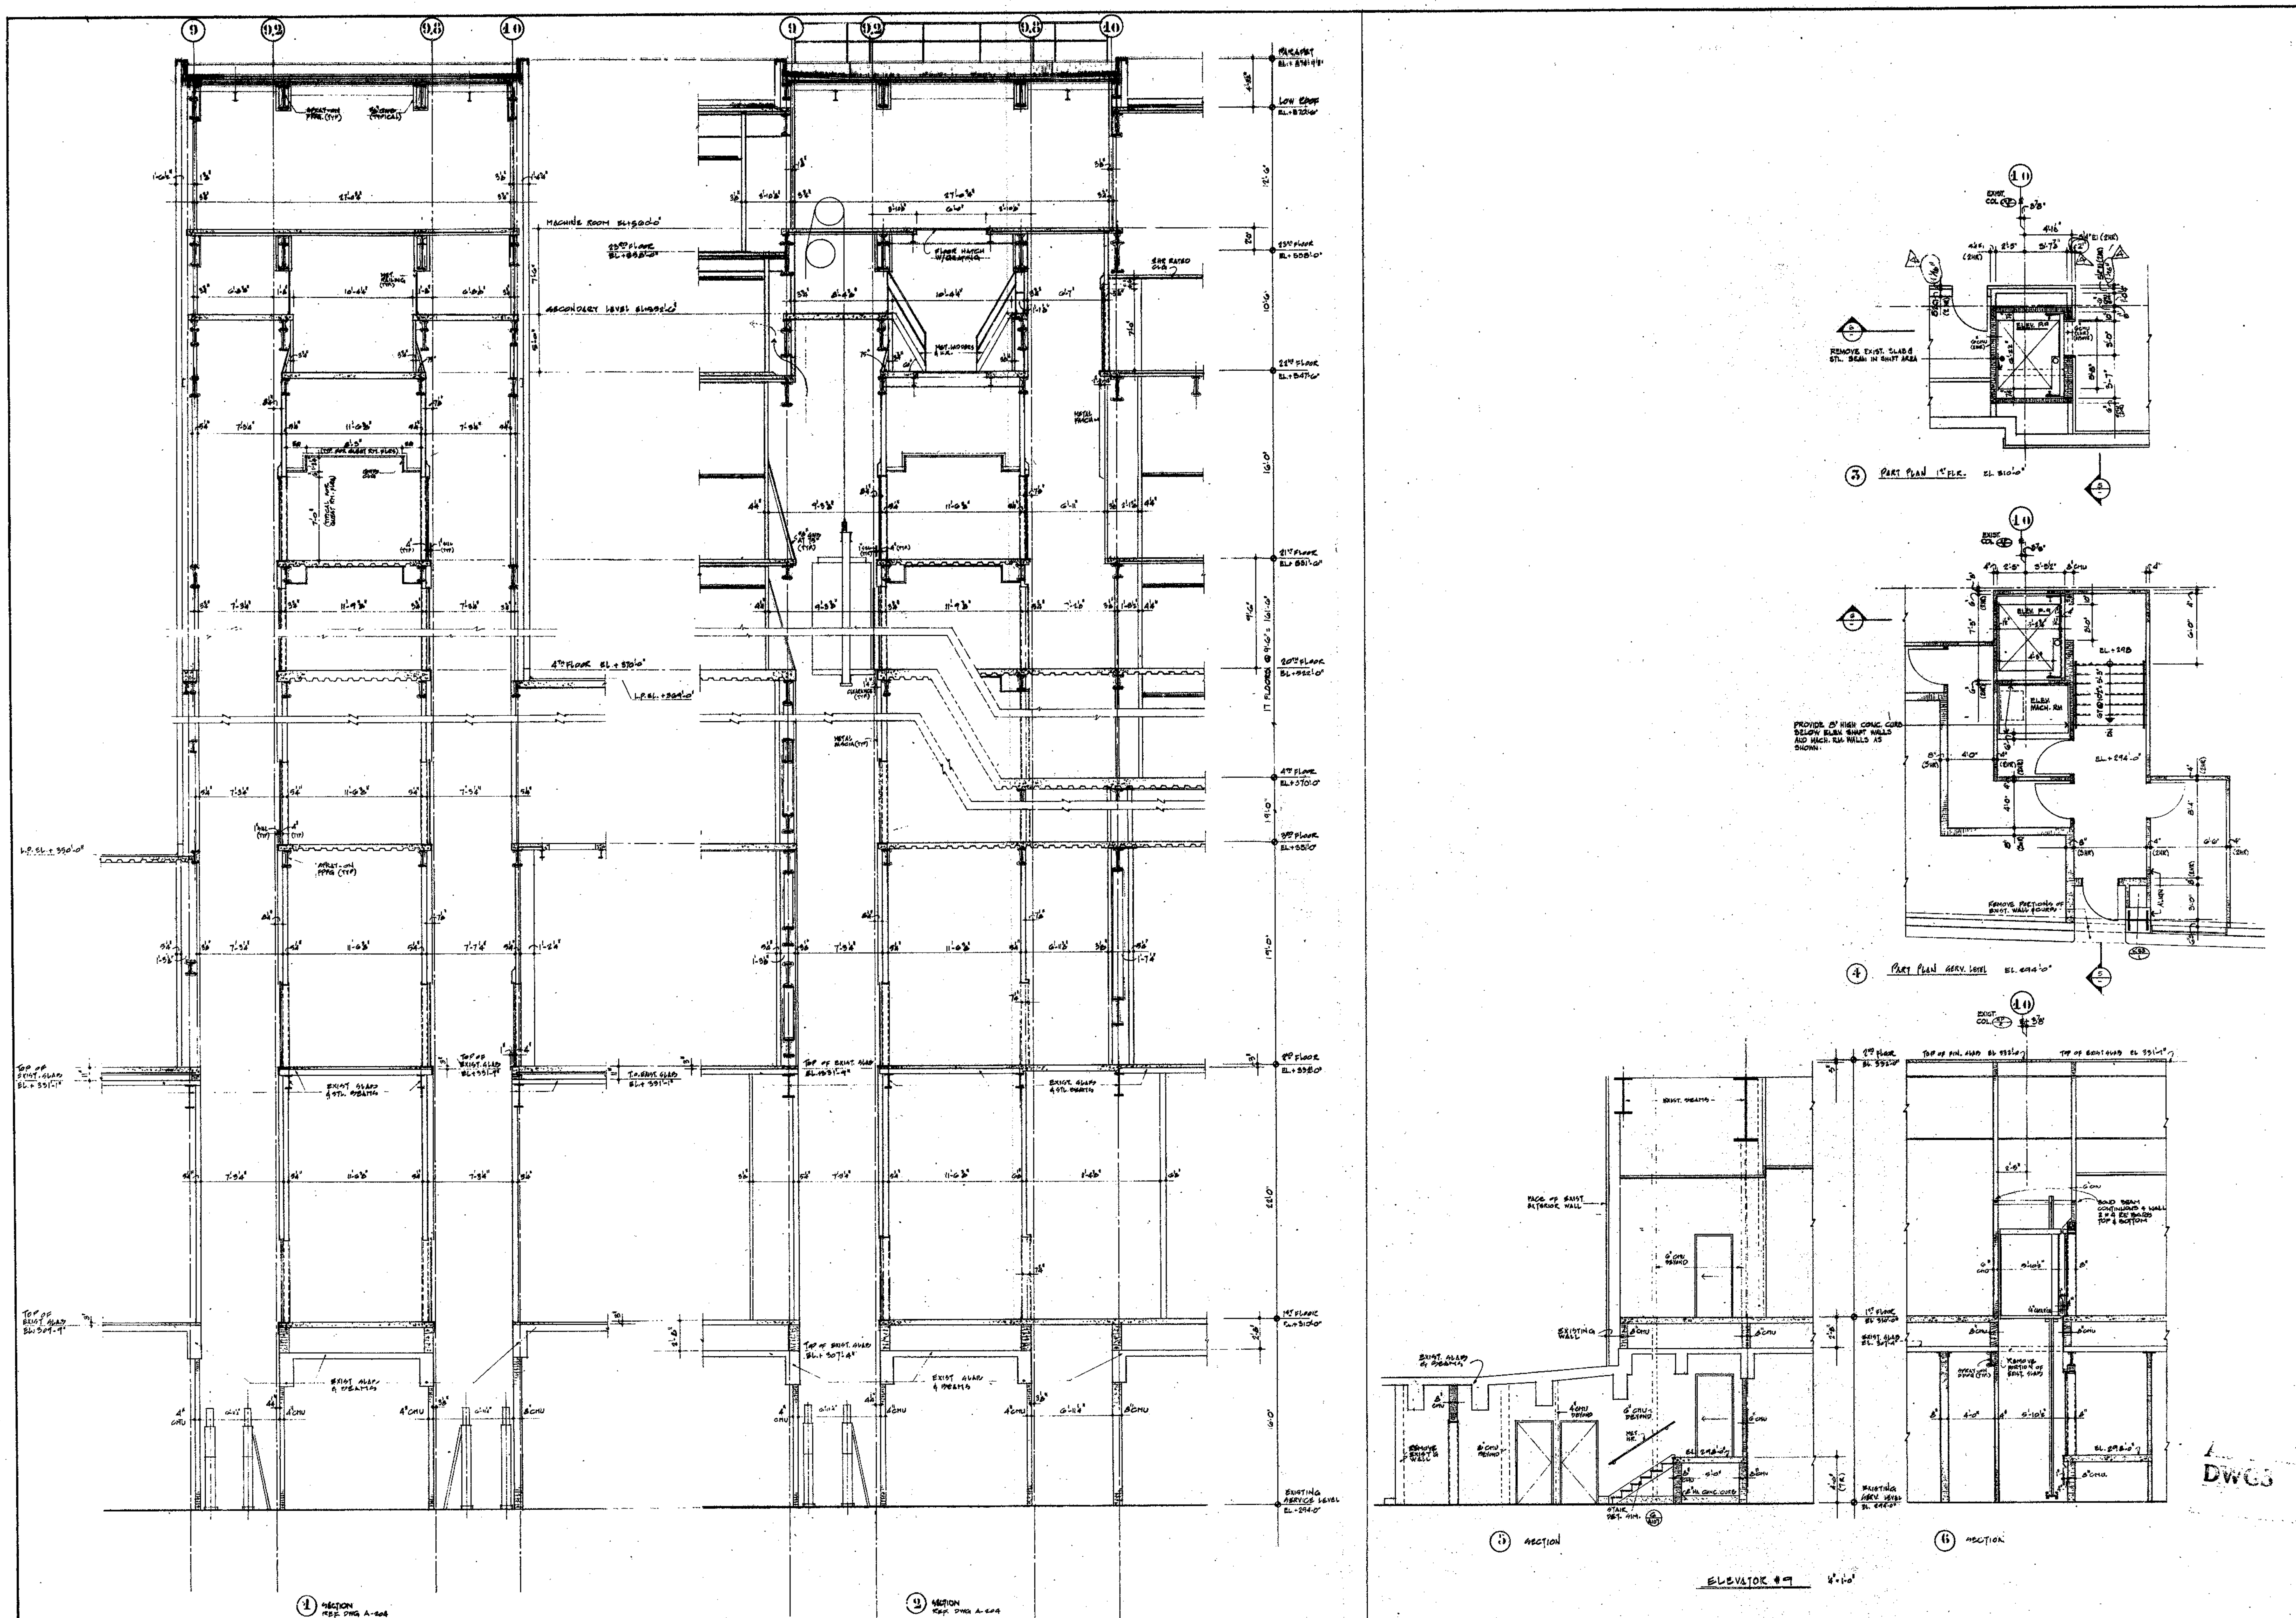



# WORLD TRADE CENTER HOTEL

THE WORLD TRADE CENTER
NEW YORK NEW YORK

SKIDMORE, OWINGS & MERRILL
ARCHITECTS
400 PARK AVENUE, NEW YORK

WEISKOPF & PICKWORTH
STRUCTURAL ENGINEERS
200 PARK AVENUE, NEW YORK

JAROS, BAUM & BOLLES
MECHANICAL ENGINEERS
345 PARK AVENUE, NEW YORK

| NO. | DATE | REVISIONS |
|---|---|---|
| 4 | 4-18-80 | BULLETIN Nº 79 |
| 3 | 6-24-79 | BULLETIN Nº 34 |
| 2 | 5-2-79 | BULLETIN Nº 25 |
| 1 | 3-?-79 | ISSUED FOR CONSTRUCTION |
| | 1-15-79 | ISSUED FOR PORT AUTHORITY REVIEW |

## PASSENGER ELEVATOR SECTIONS GARAGE ELEVATOR PLANS & SECTIONS

DATE 1-15-79
SCALE 1/4"=1'-0"
DRAWING NO. A-204A
PROJECT NO.

DWGS

RECEIVED
NOV 19 1992
LESLIE E. ROBERTSON ASSOCIATES
211 E. 46th ST., N.Y., N.Y.C. 10017