

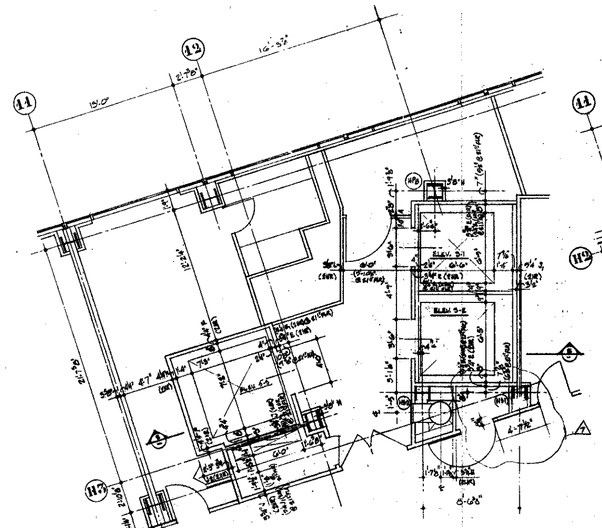



2 PART PLAN ELEVATORS 5-1, 5-2, 5-3
TYPICAL - FLOORS 5 THRU 21 (FLOOR 6 SIMILAR)
SEE PART PLAN 7 BELOW FOR 21ST FLOOR VARIATION

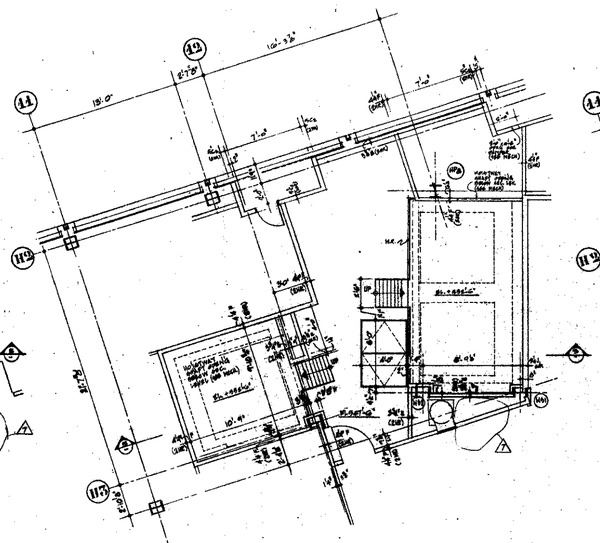

3 PART PLAN ELEVATORS 5-1, 5-2, 5-3
FLOOR 22 & SECONDARY LEVEL

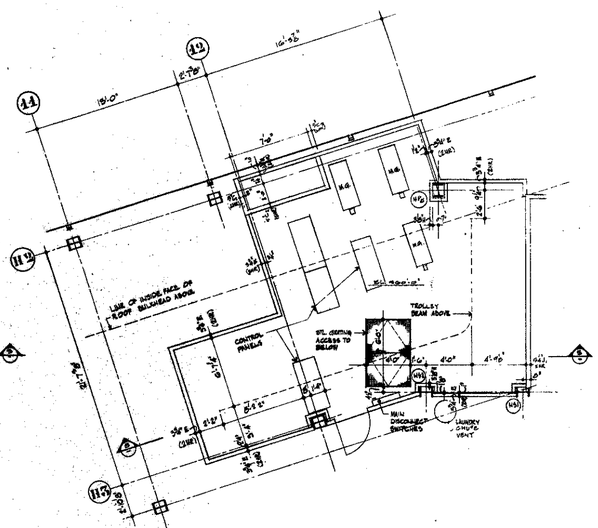


4 PART PLAN ELEVATORS 5-1, 5-2, 5-3
MACHINE LEVEL

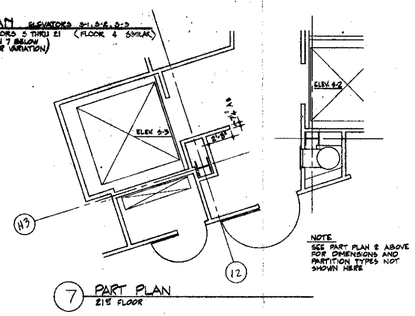


NOTE
SEE PART PLAN 8 ABOVE FOR DIMENSIONS AND PARTITION TYPES NOT SHOWN HERE

7 PART PLAN
21ST FLOOR

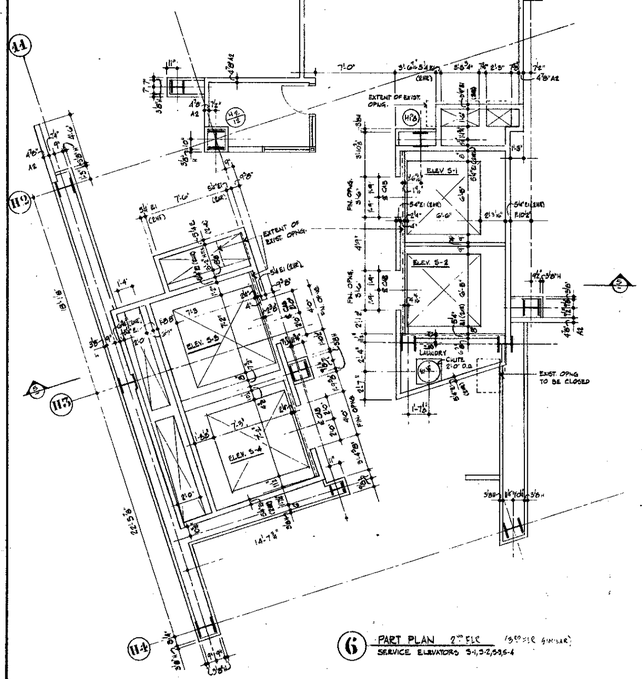

6 PART PLAN 2ND FLR (6TH FLR SIMILAR)
SERVICE ELEVATORS 5-1, 5-2, 5-3, 5-4

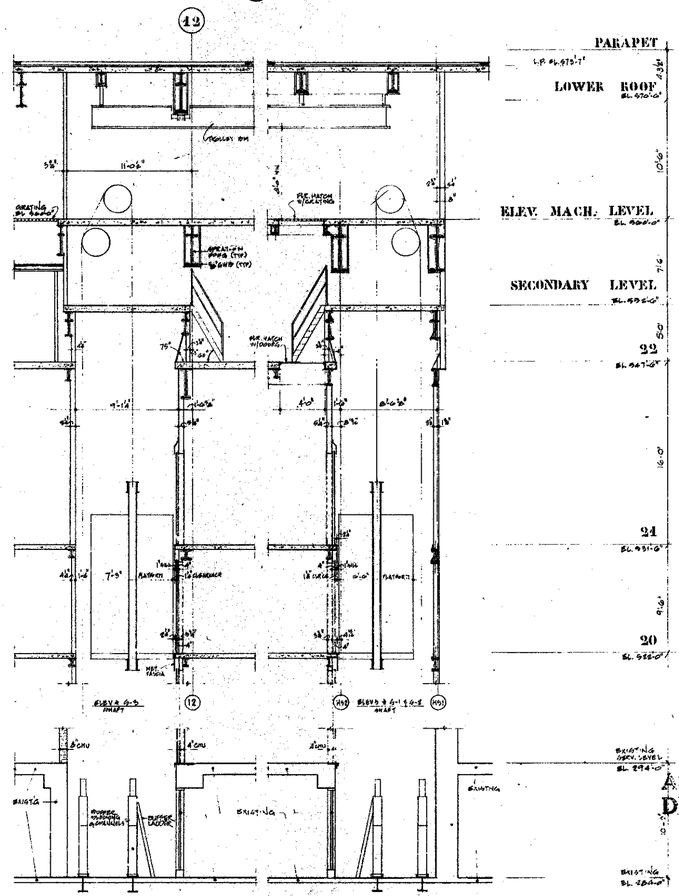


5 SECTION
ELEVATOR GROUP 5-1, 5-2, 5-3

**WORLD TRADE CENTER HOTEL**

THE WORLD TRADE CENTER
NEW YORK NEW YORK

SKIDMORE, OWINGS & MERRILL
ARCHITECTS
400 PARK AVENUE, NEW YORK

WEISKOPF & PICKWORTH
STRUCTURAL ENGINEERS
200 PARK AVENUE, NEW YORK

JAROS, BAUM & BOLLES
MECHANICAL ENGINEERS
345 PARK AVENUE, NEW YORK

| NO. | DATE | REVISIONS |
|---|---|---|
| 7 | 8-3-79 | BULLETIN #42 |
| 6 | 6-21-79 | BULLETIN #34 |
| 5 | 6-11-79 | BULLETIN #30 |
| 4 | 5-2-79 | BULLETIN #25 |
| 3 | 3-16-79 | ISSUED FOR CONSTRUCTION |
| 2 | 11-3-78 | ISSUED FOR PORT AUTHORITY REVIEW |
| 1 | 2-1-78 | GENERAL REVISION |

ISSUED FOR DRY WALL BID NO PRINT

**SERVICE ELEVATORS**

DATE 8-2-78
SCALE 1/4"=1'-0"
DRAWING NO. A-205
PROJECT NO. 1407

RECEIVED
NOV 19 1992
LESLIE E. ROBERTSON ASSOCIATES
211 E. 46th ST., N.Y., N.Y.C. 10017