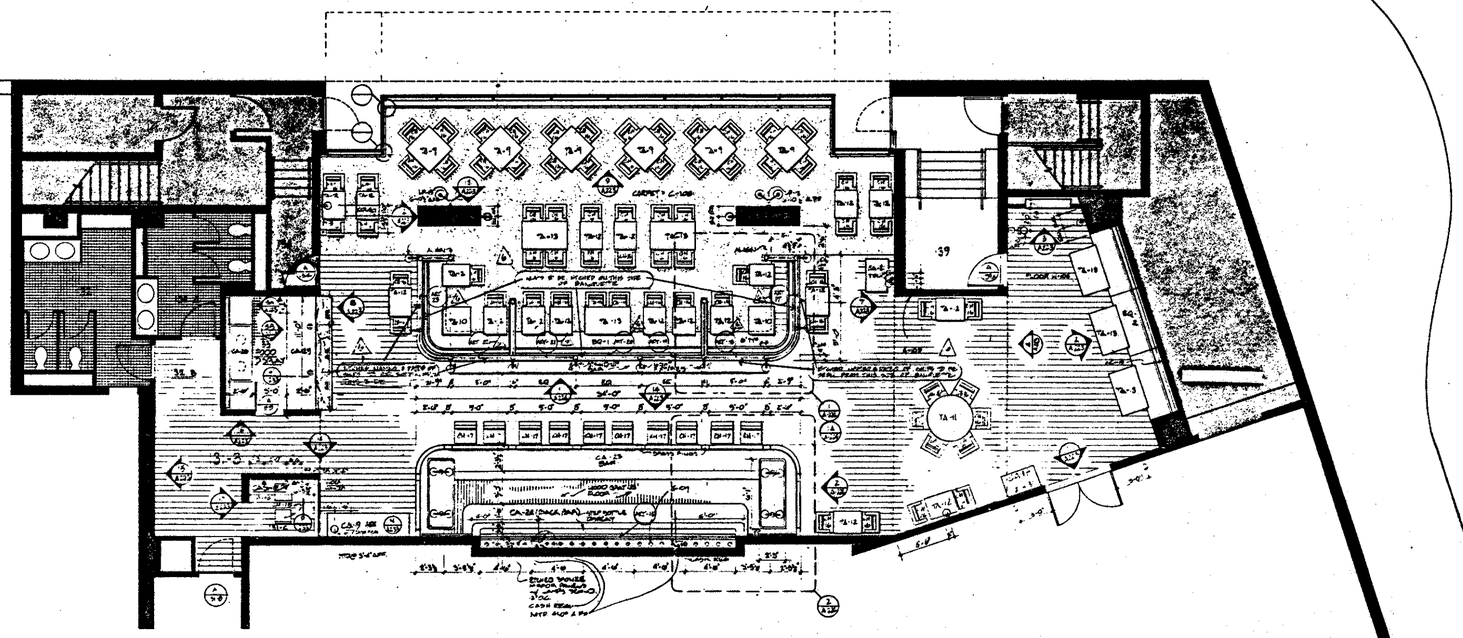


WORLD TRADE CENTER HOTEL

THE WORLD TRADE CENTER
NEW YORK NEW YORK

SKIDMORE, OWINGS & MERRILL
ARCHITECTS
400 PARK AVENUE, NEW YORK

WEISKOPF & PICKWORTH
STRUCTURAL ENGINEERS
200 PARK AVENUE, NEW YORK

JAROS, BAUM & BOLLES
MECHANICAL ENGINEERS
346 PARK AVENUE, NEW YORK

ITEM	MOUNTING HT.
Thermostat	60" A.F.F.
Wall Telephone	48" A.F.F.
Electrical Outlet	Mounted in Base
T.V. Outlet	Mounted in Base
Telephone Outlet	Mounted in Base
Microphone Outlet	Mounted in Base
Electric Floor Outlet	
Telephone Floor Outlet	
Microphone Floor Outlet	
Switch	48" A.F.F.
[illegible]	80" A.F.F.
[illegible]	[illegible]

SEE [illegible] FOR CA-6, CA-7, CA-21, CA-25, CA-28 & CA-30 & LA-1B SEE Shts A-12B

SEE LA-2A FOR GENERAL NOTES

ALL SHIPS BAR

The following items are included in this Subject:

CA-2, CA-28, Chart, Chart, Chart, LA-1B, Chart, Chart, Chart, Chart, Chart & Chart A-12B (Covering Shts.)

NO.	DATE	REVISIONS
6	4-11-80	BULLETIN # 76
5	3-3-80	BULLETIN # 69
4	12-27-79	BULLETIN 59
3	12-14-79	BULLETIN #58 ISSUED FOR "BLUE PRINT HOUSING"
2	12-7-79	ADDENDUM FOR MILLWORK
1	8-30-79	ADDENDUM #8 MILLWORK
ISSUED FOR MILLWORK BIDDING		

TALL SHIPS BAR
1ST FLOOR

DATE 11-12-79
SCALE 1/4"-1'-0"
DRAWING NO. LA 2C
PROJECT NO. 1402

RECEIVED
NOV 19 1982
LESLIE E. ROBERTSON
ASSOCIATES
211 E. 46th ST., N.Y., N.Y.C. 10017