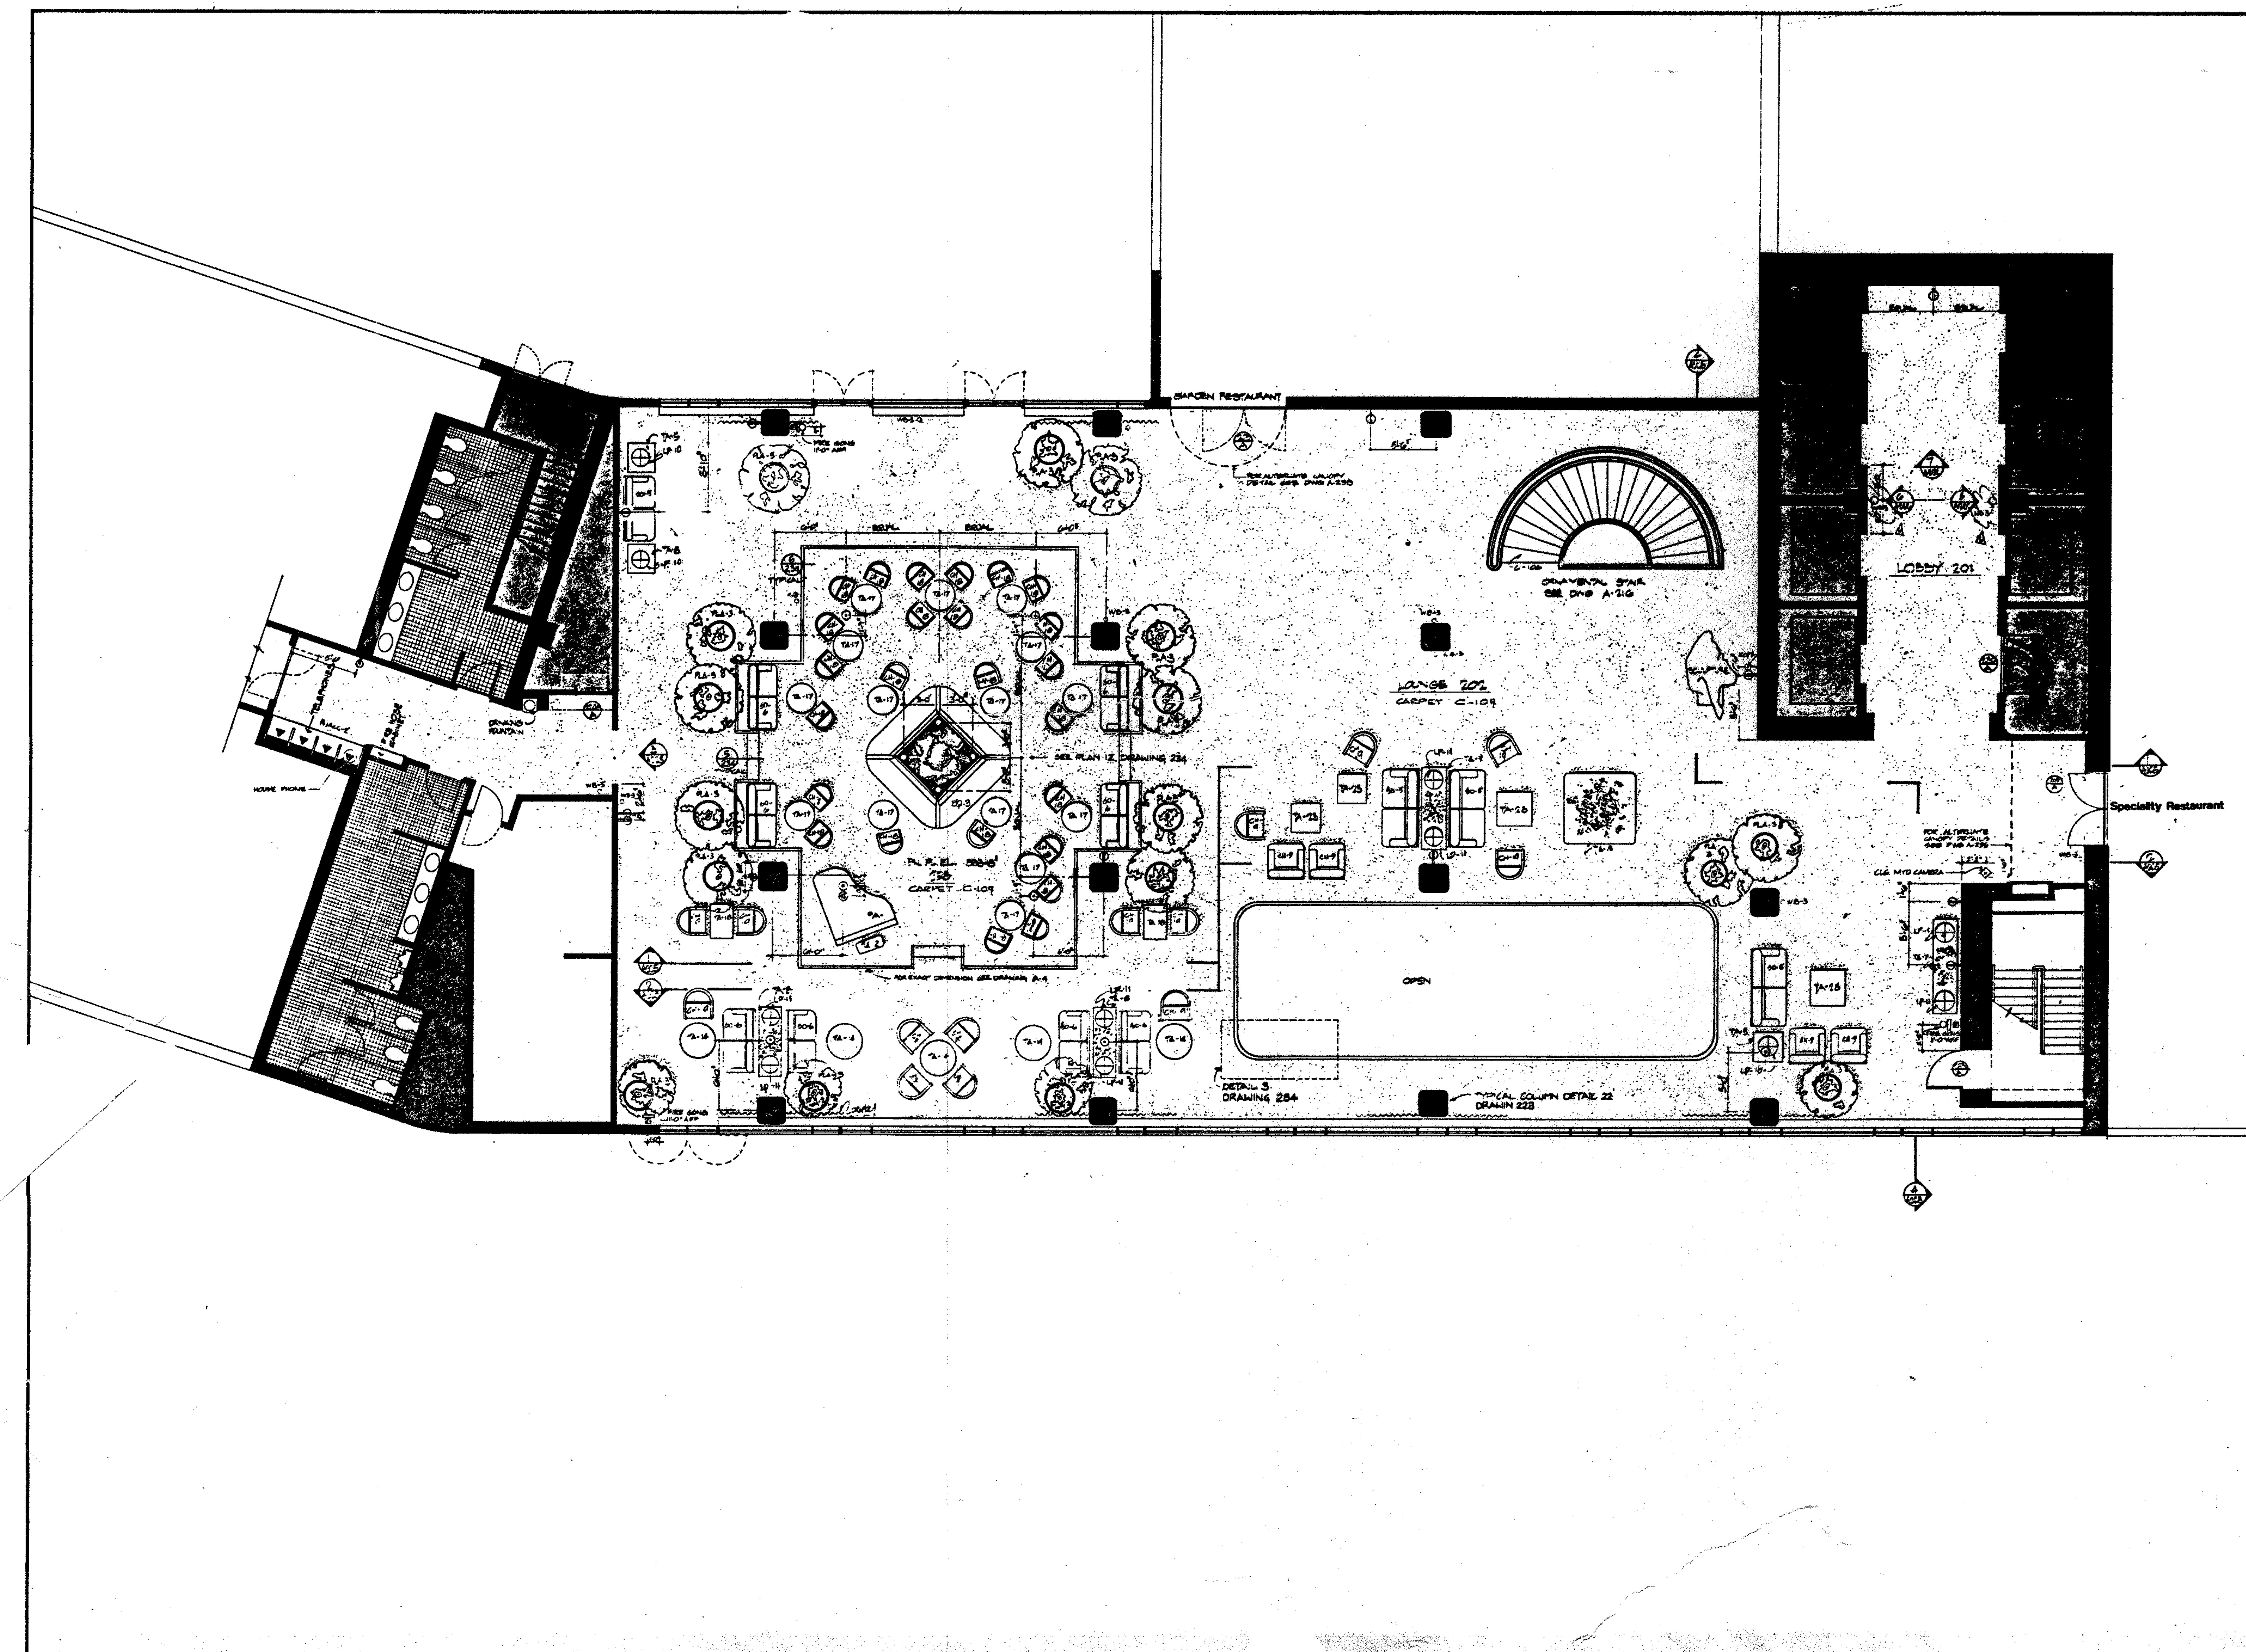


WORLD TRADE CENTER HOTEL

THE WORLD TRADE CENTER
NEW YORK NEW YORK

SKIDMORE, OWINGS & MERRILL
ARCHITECTS
400 PARK AVENUE, NEW YORK

WEISKOPF & PICKWORTH
STRUCTURAL ENGINEERS
200 PARK AVENUE, NEW YORK

JAROS, BAUM & BOLLES
MECHANICAL ENGINEERS
345 PARK AVENUE, NEW YORK

ITEM	MOUNTING HT.
Thermostat	60" A.F.F.
Wall Telephone	48" A.F.F.
Electrical Outlet	Mounted in Base
T.V. Outlet	Mounted in Base
Telephone Outlet	Mounted in Base
Microphone Outlet	Mounted in Base
Electric Floor Outlet	
Telephone Floor Outlet	
Microphone Floor Outlet	
Switch	48" A.F.F.
Junction Box	MTD AS NOTED
Fire-Alarm Pull	48" A.F.F.
Fire-Gong	AS NOTED - 6" BELOW CLG.
Smoke-Alarm	CEILING MTD

NO.	DATE	REVISIONS
6	4-23-80	Bulletin # 78
5	3-28-80	Bulletin # 77
4	3-10-80	Bulletin # 73
3	12-11-79	Bulletin # 58 [illegible] locations
2	12-7-79	Addendum for millwork
1	11-20-79	Addendum for millwork
		Issued for millwork bidding

VISTA Lounge
PLAZA LOUNGE
2ND FLOOR

DATE 11-12-79
SCALE 1/4" = 1'-0"
DRAWING NO. LA 4A

RECEIVED
NOV 19 1992
LESLIE E. ROBERTSON
ASSOCIATES
211 E. 46th ST., N.Y., N.Y.C. 10017