
WORTHINGTON, SKILLING, HELLE & JACKSON — Civil & Structural Engineers

PROJECT THE WORLD TRADE CENTER | TITLE EXT. WALL TO EL. 363' - COLUMN TYPE 2000 | DATE 2-17-67


REVISIONS

3-15-67

4-24-67

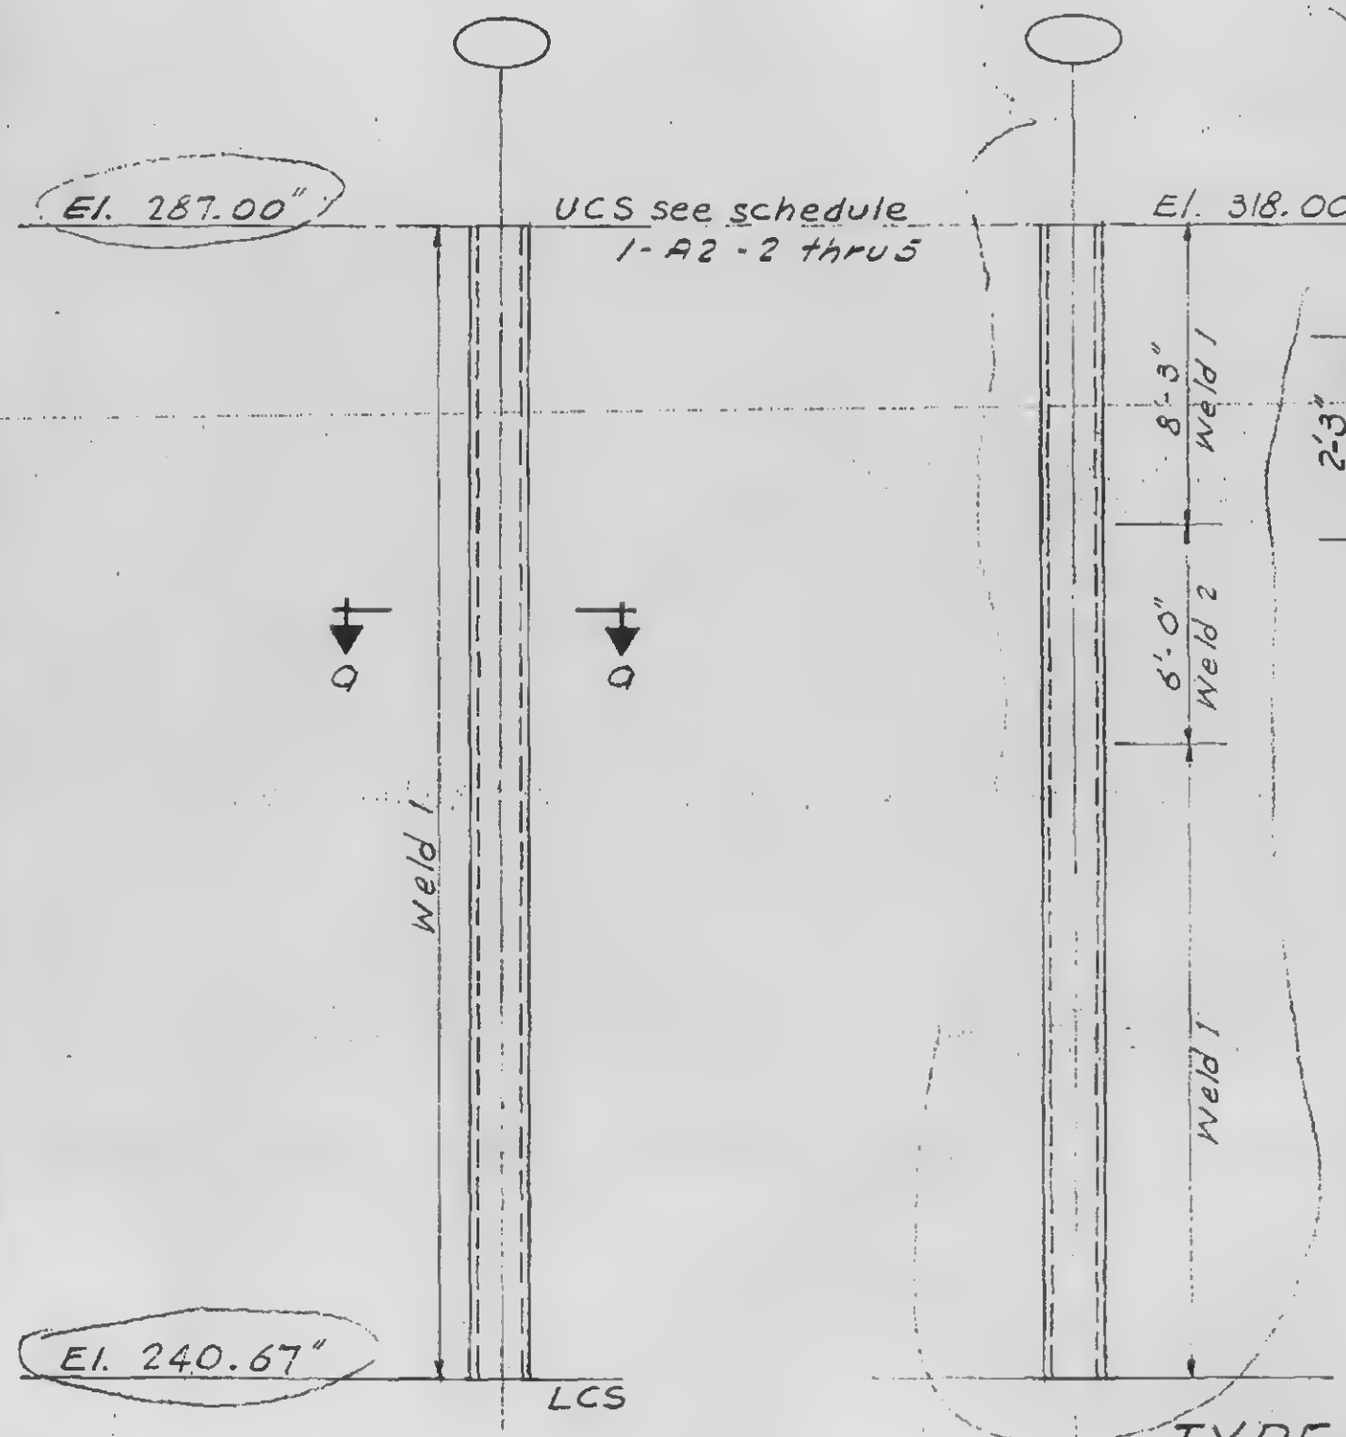

Elevation

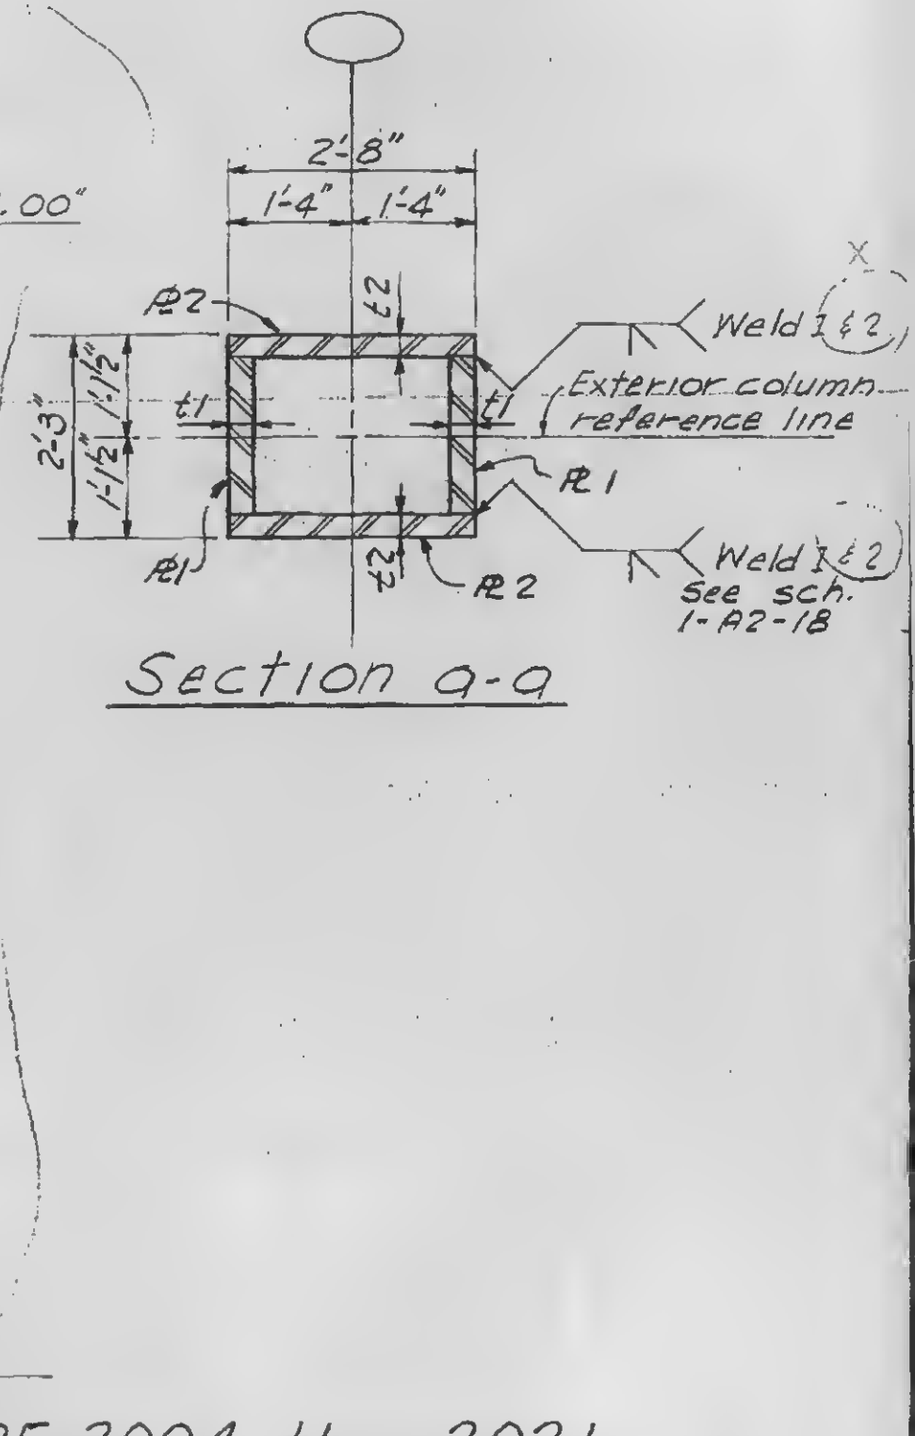

Section a-a

TYPE 2004 thru 2021

LICENSED PROFESSIONAL ENGINEER
LESLIE E. ROBERTSON
No. 34360
UNIVERSITY OF THE STATE OF NEW YORK

1-A2-22