

WORTHINGTON, SKILLING, HELLE & JACKSON — Civil & Structural Engineers

PROJECT: THE WORLD TRADE CENTER | TITLE: EXT. WALL TO EL. 363' - COLUMN TYPE 6000 | DATE: 2-17-67


REVISIONS

3-15-67

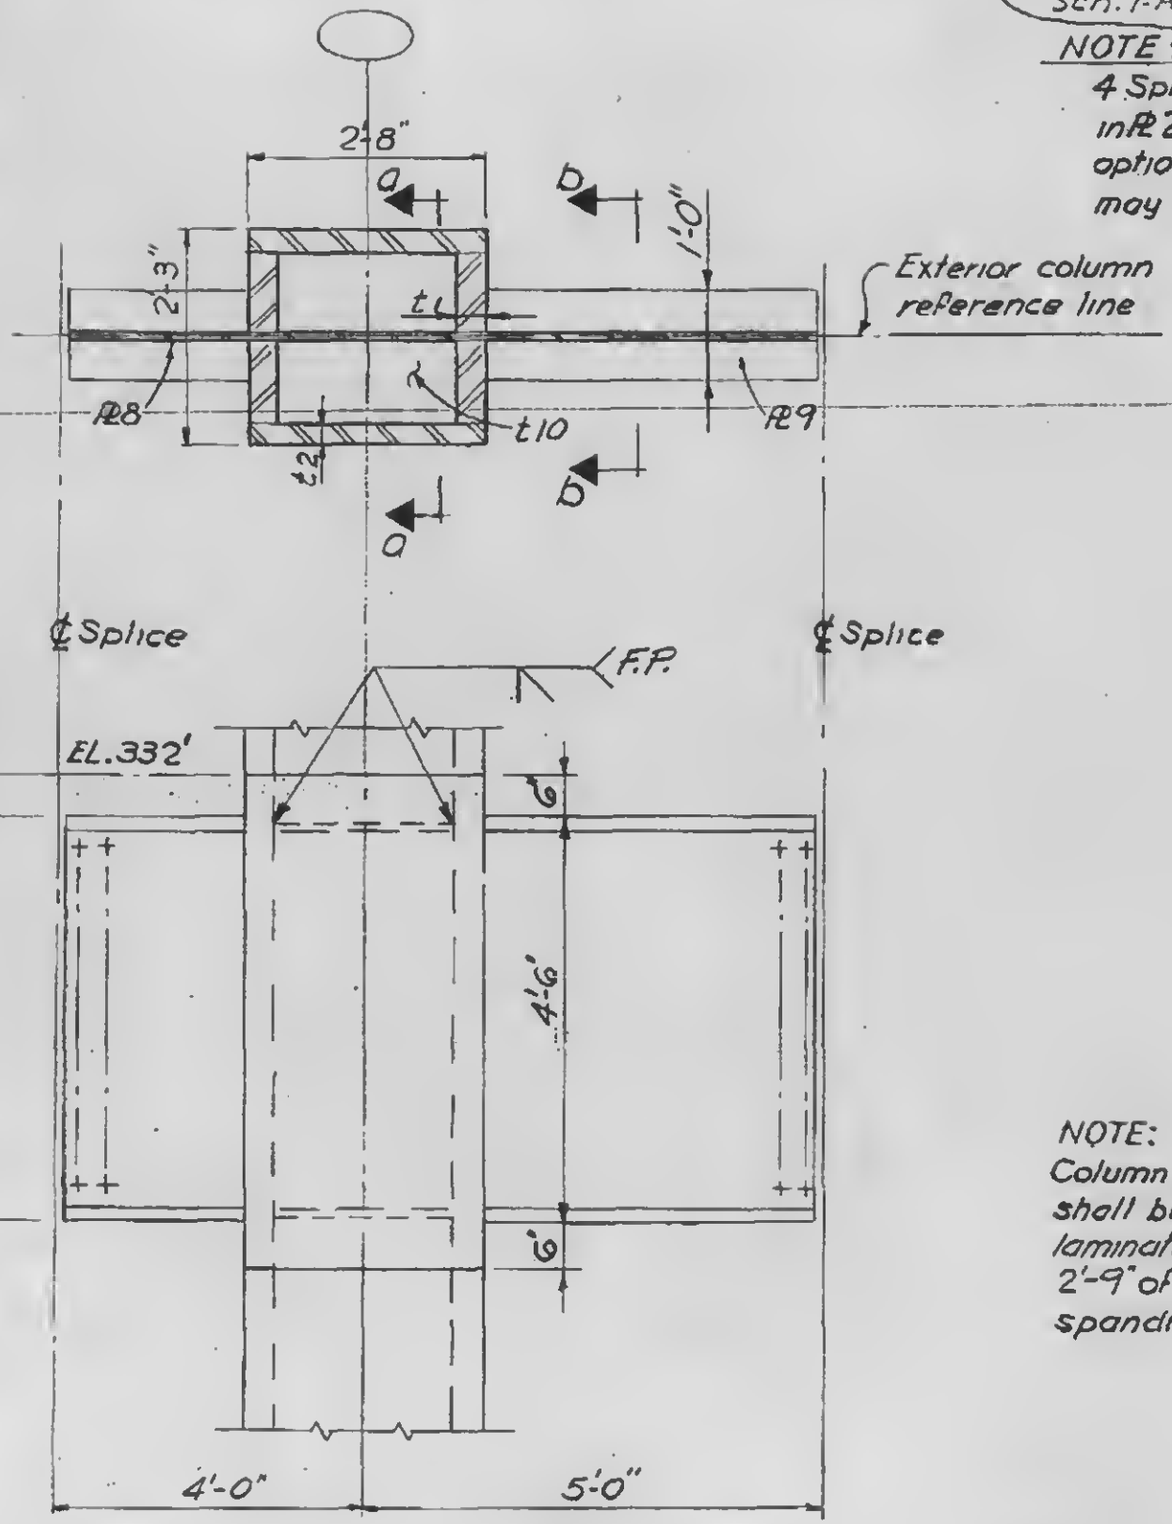

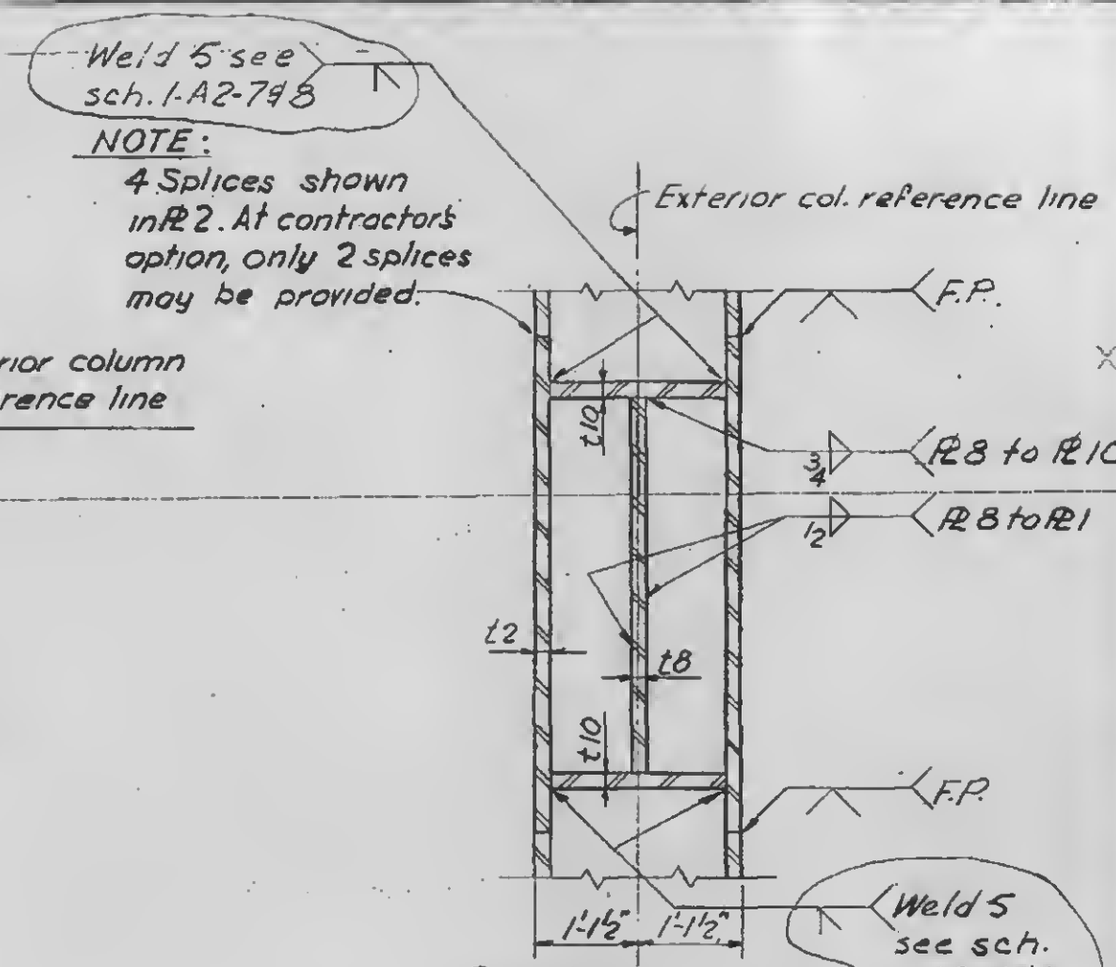


Section a-a

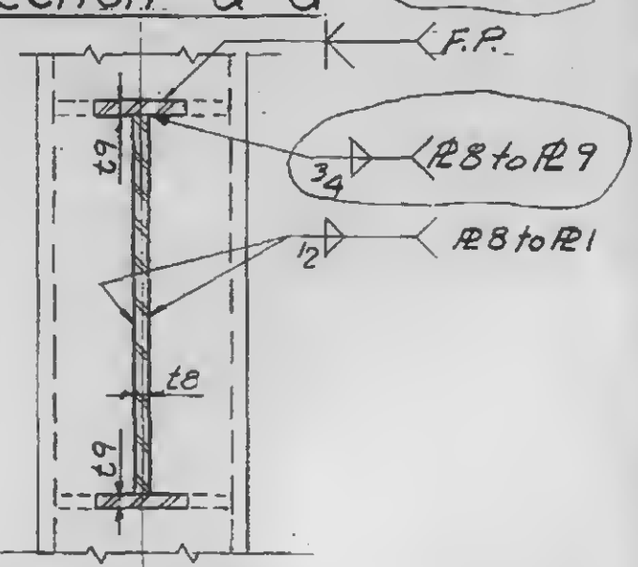

Section b-b

NOTE:
Column PL1 material shall be free of laminations within 2'-9" of the ¢ of the spandrel.

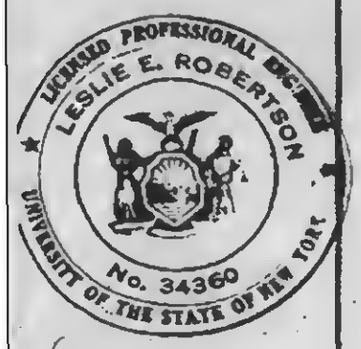

SPANDREL AT EL. 332' DETAILS

1-A2-29