
WORTHINGTON, SKILLING, HELLE & JACKSON — Civil & Structural Engineers


PROJECT THE WORLD TRADE CENTER | TITLE EXT. WALL TO EL. 363 COLUMN TYPE 7000 | DATE 2-17-67

REVISIONS

3-15-67

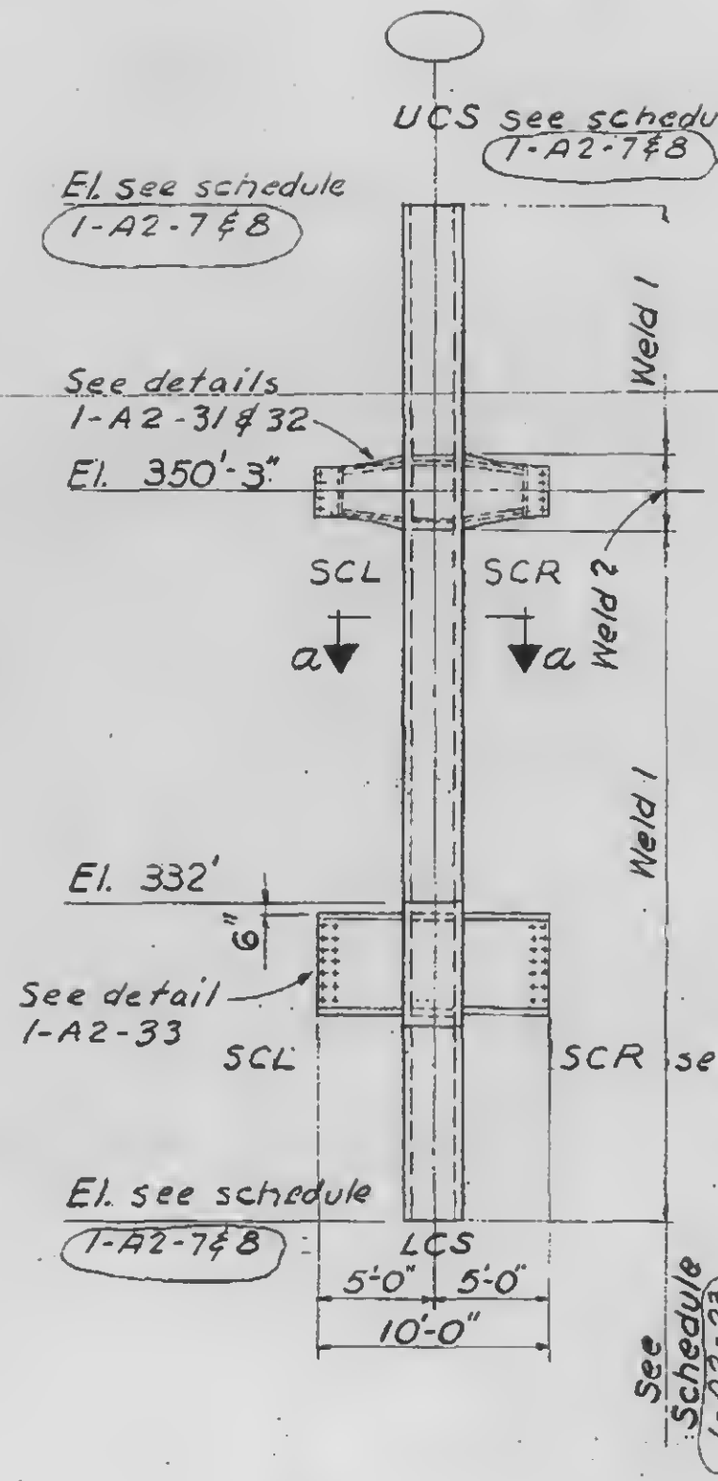

Elevation

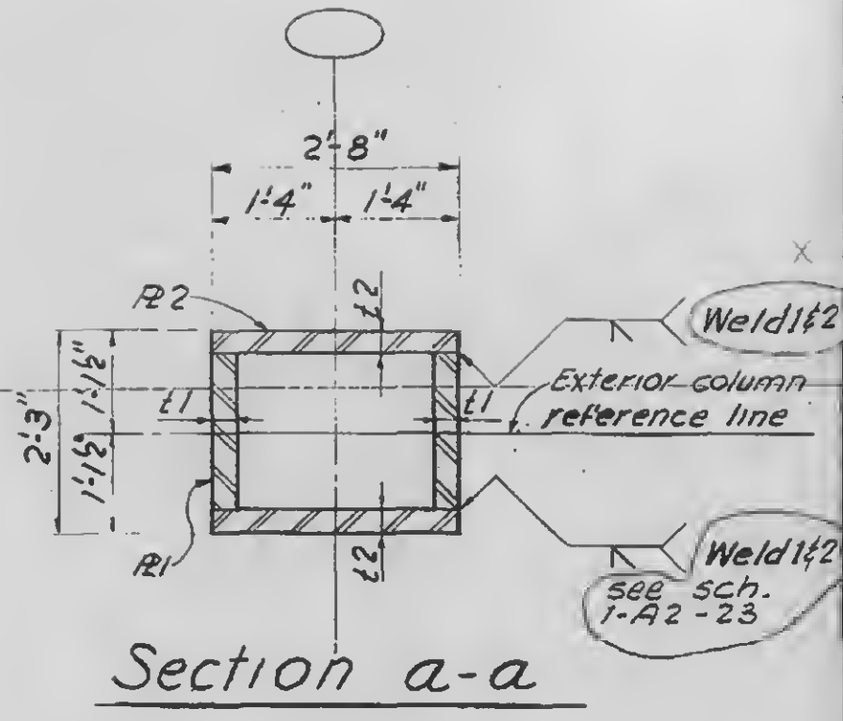

Section a-a

COLUMN TYPES 7005 THRU 7419

1-A2-30

LICENSED PROFESSIONAL ENGINEER
LESLIE E. ROBERTSON
No. 34360
UNIVERSITY OF THE STATE OF NEW YORK