
WORTHINGTON, SKILLING, HELLE & JACKSON — Civil & Structural Engineers

PROJECT THE WORLD TRADE CENTER | TITLE EXT. WALL TO EL. 363 - COL. SPLICE DET. 501 | DATE 2-17-67

REVISIONS

3-15-67

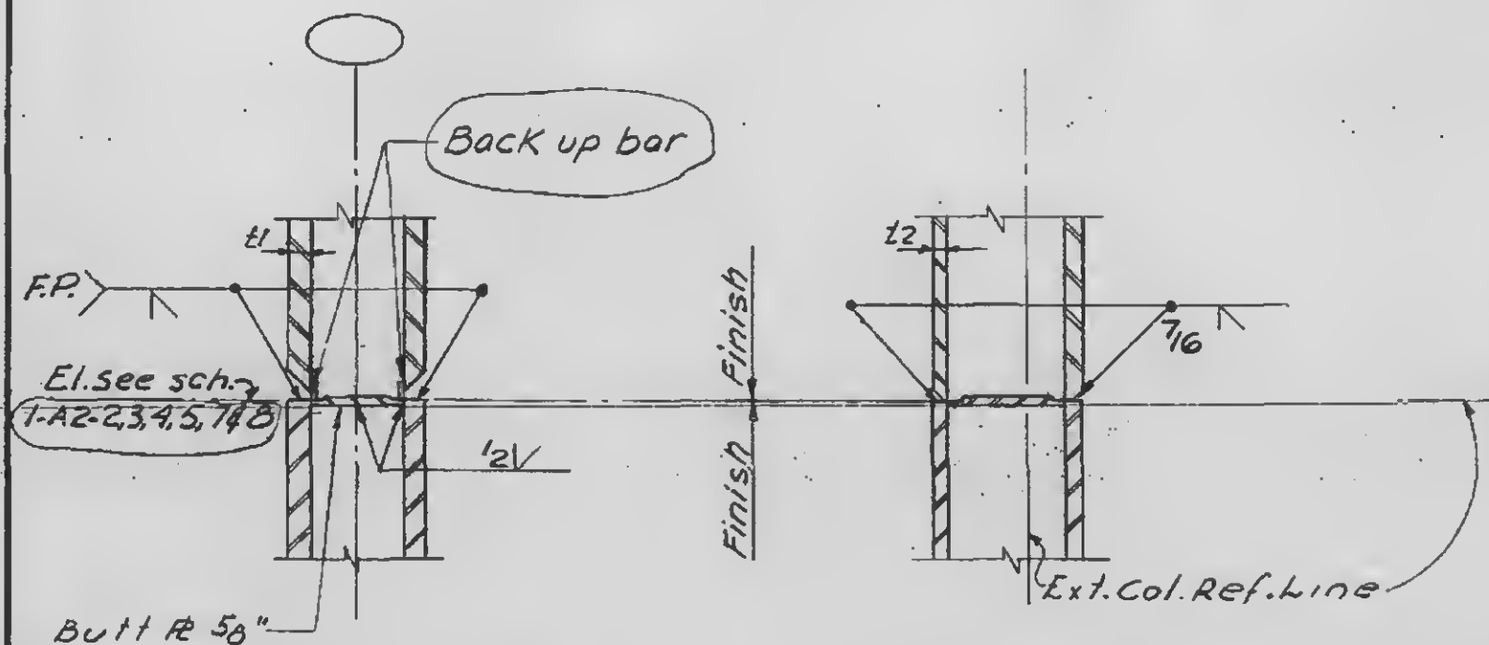

Section a-a

Section b-b

PLAN
Weld-preparation

LICENSED PROFESSIONAL ENGINEER
LESLIE E. ROBERTSON
No. 34360
UNIVERSITY OF THE STATE OF NEW YORK

1-A2-36