

WORTHINGTON, SKILLING, HELLE & JACKSON Civil & Structural Engineers

PROJECT THE WORLD TRADE CENTER | TITLE EXT. WALL TO EL. 363'-COLUMN TYPE 8000 | DATE 3-31-67


REVISIONS

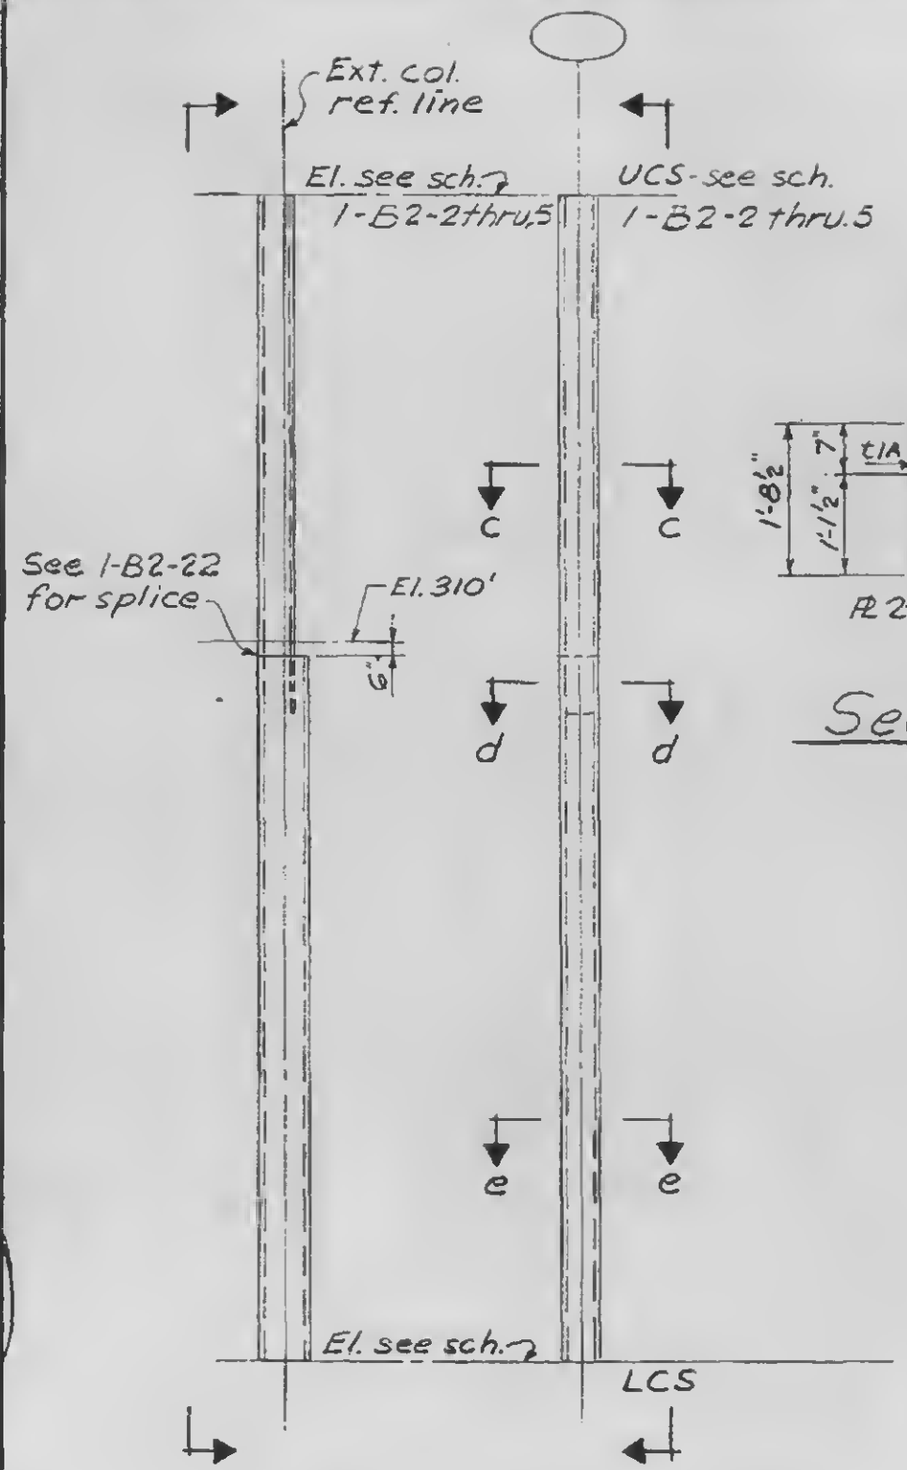


Elev. a-a Elev. b-b

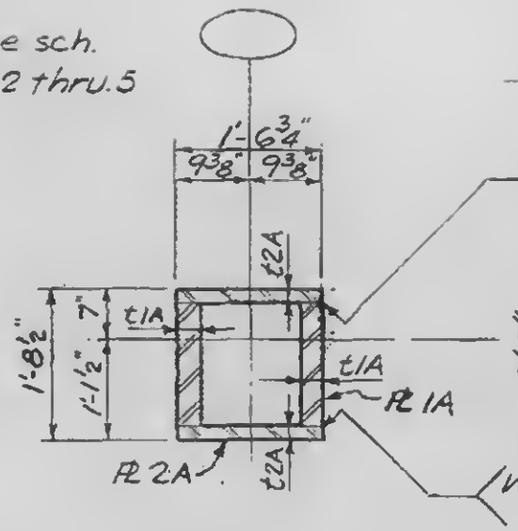

Section c-c

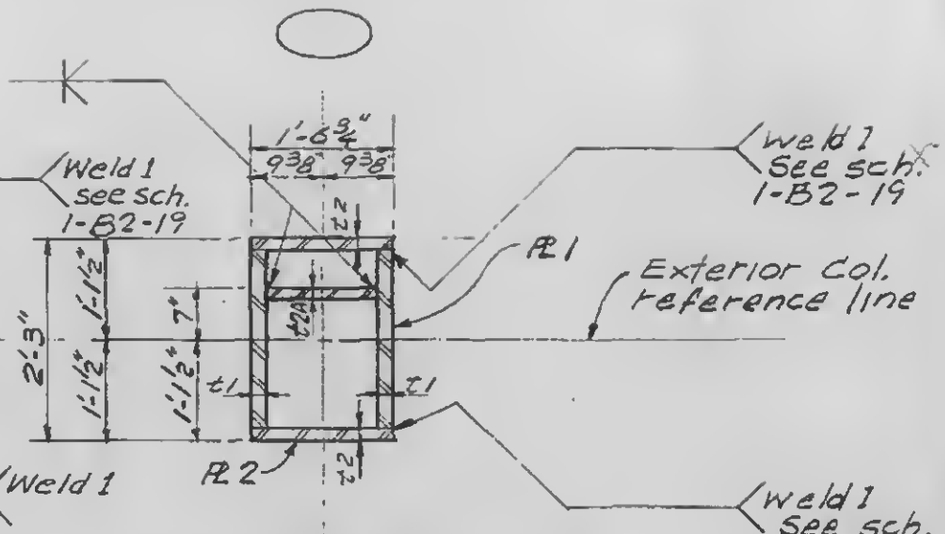

Section d-d

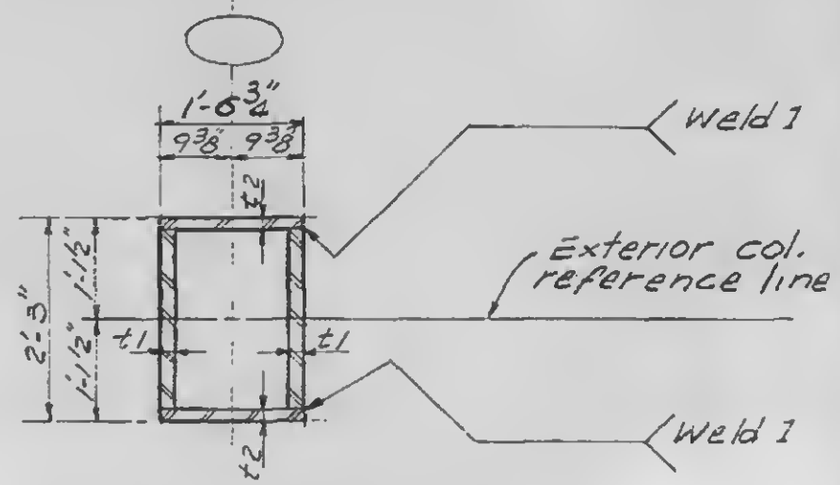

Section e-e

COLUMN TYPE 8003 & 8023

1-B2-21

LICENSED PROFESSIONAL ENGINEER LESLIE E. ROBERTSON No. 34360 UNIVERSITY OF THE STATE OF NEW YORK