
WORTHINGTON, SKILLING, HELLE & JACKSON — Civil & Structural Engineers


PROJECT THE WORLD TRADE CENTER | TITLE EXT. WALL TO EL. 363' - COLUMN TYPE 2000 | DATE 3-31-67

REVISIONS


4-24-67

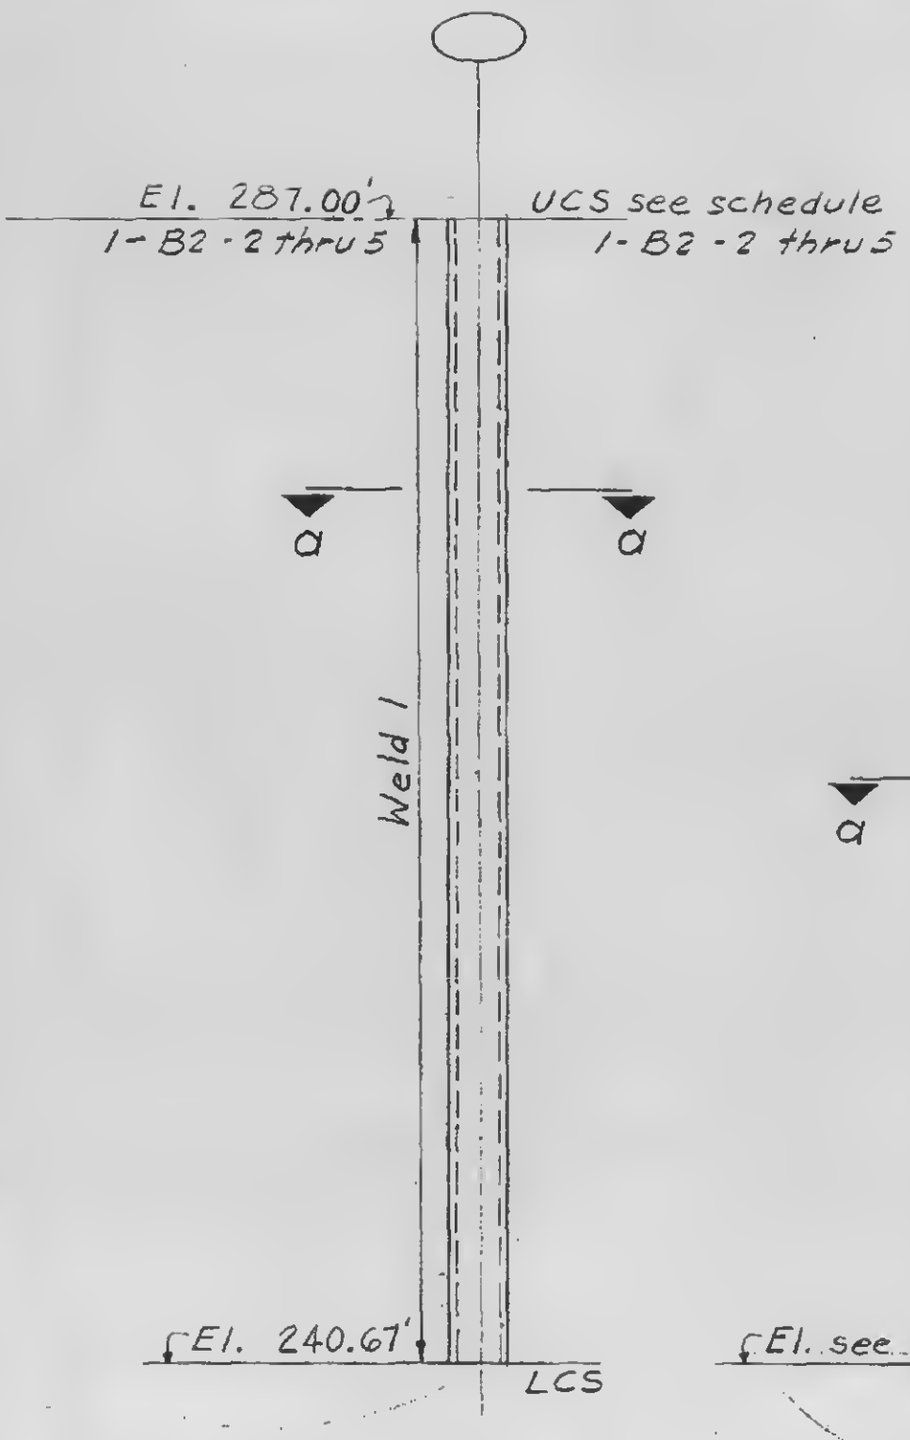

Elevation

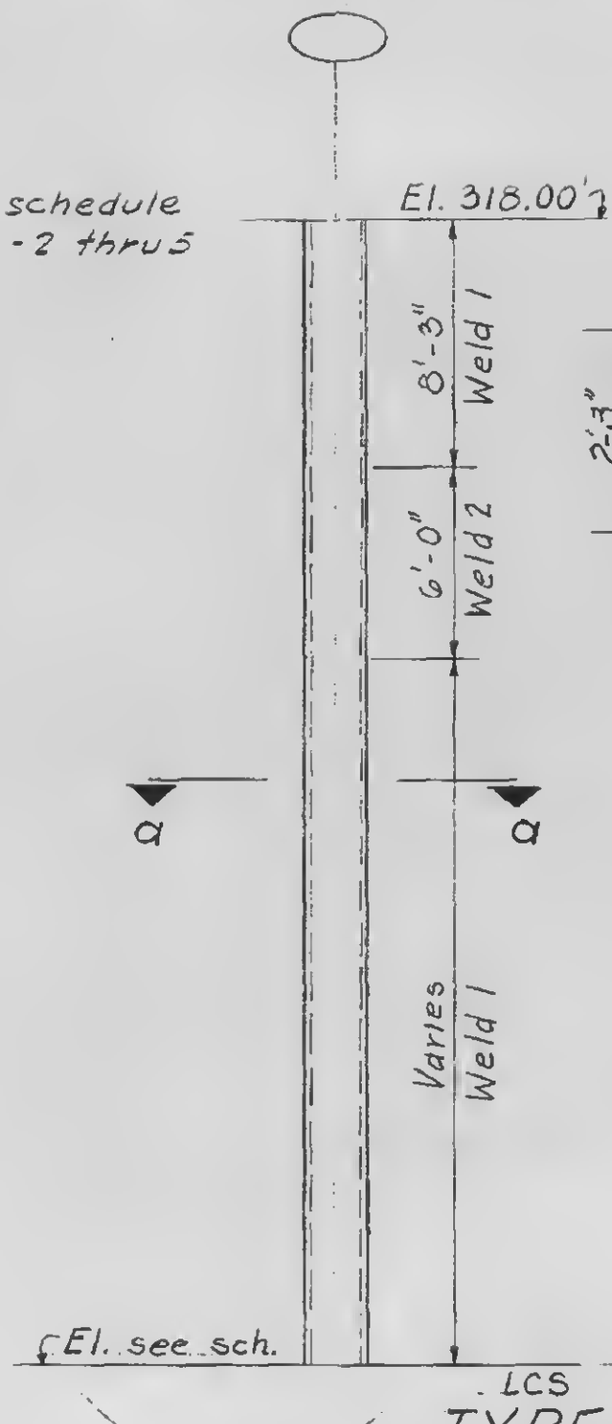

TYPE 2004 thru 2022

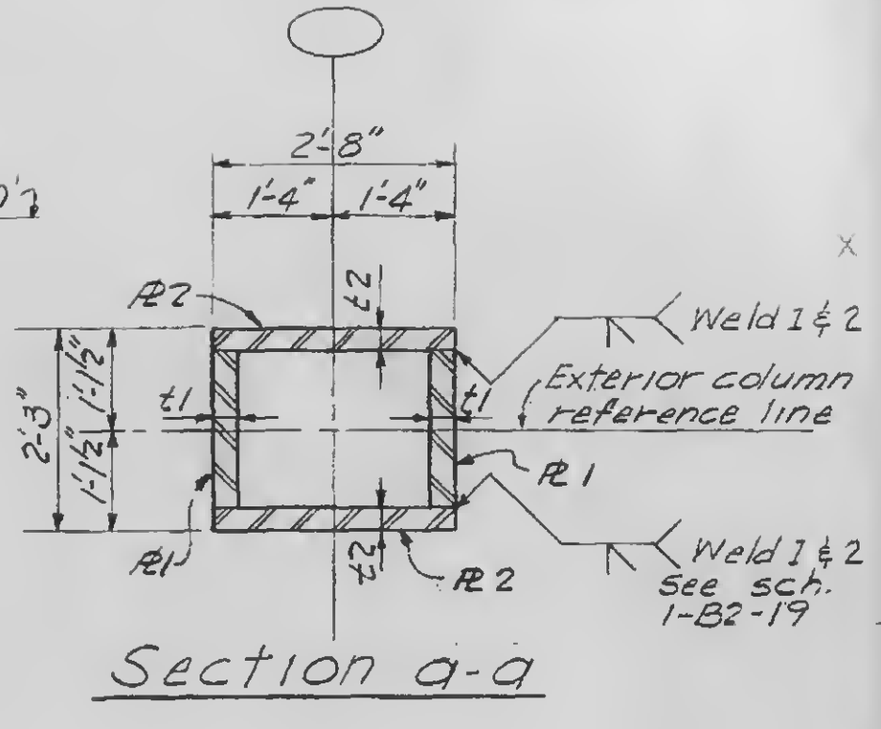

Section a-a

LICENSED PROFESSIONAL ENGINEER
LESLIE E. ROBERTSON
No. 34360
UNIVERSITY OF THE STATE OF NEW YORK

1-B2-23