
WORTHINGTON, SKILLING, HELLE & JACKSON Civil & Structural Engineers


PROJECT THE WORLD TRADE CENTER | TITLE EXT. WALL TO EL. 363 - COLUMN TYPE 5000 | DATE 3-31-67

REVISIONS

6-18-68

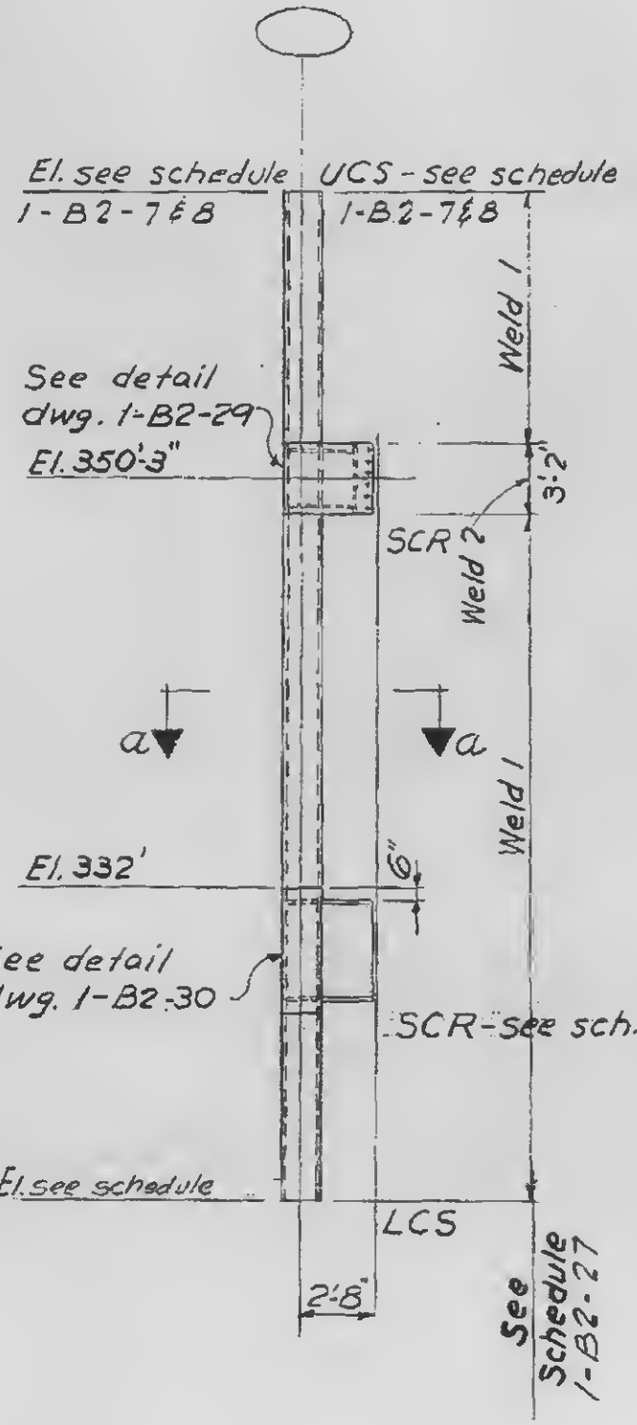

Elevation

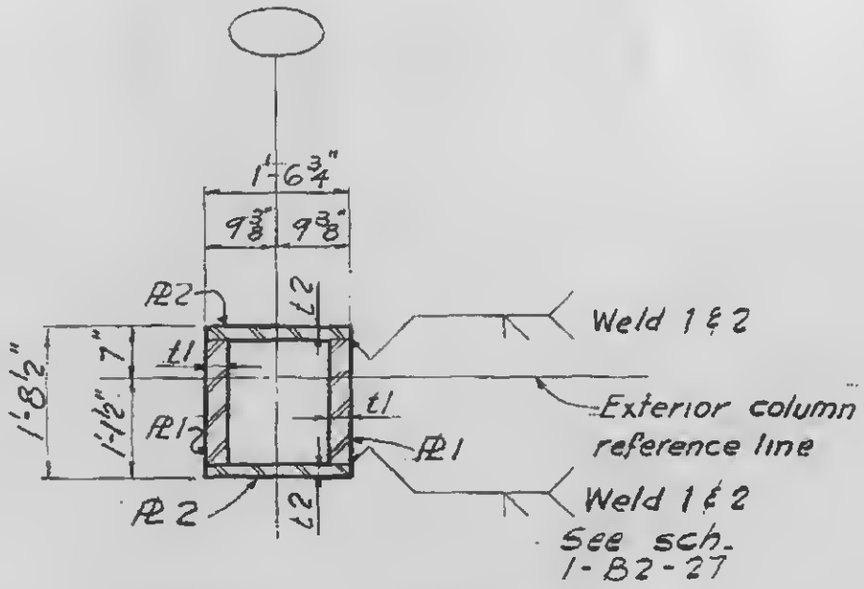

Section a-a

COLUMN TYPE 5001, 5003, 5022 & 5023

1-B2-28

LICENSED PROFESSIONAL ENGINEER
LESLIE E. ROBERTSON
No. 34360
UNIVERSITY OF THE STATE OF NEW YORK