
WORTHINGTON, SKILLING, HELLE & JACKSON — Civil & Structural Engineers


PROJECT THE WORLD TRADE CENTER | TITLE EXT. WALL TO EL. 363' - COLUMN TYPE 6000 | DATE 3-31-67

REVISIONS

6-18-68

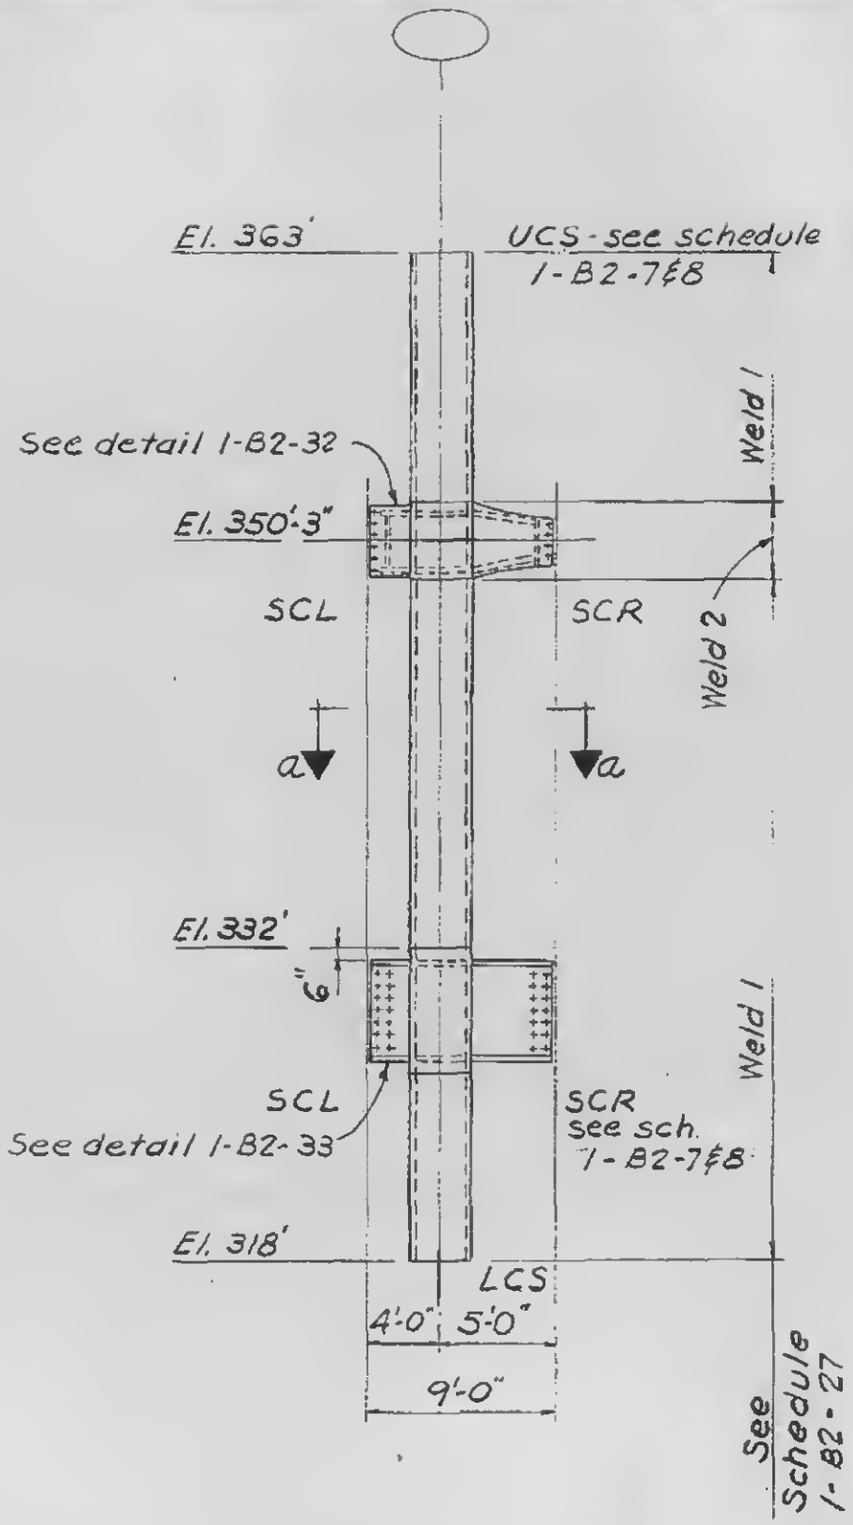


Elevation

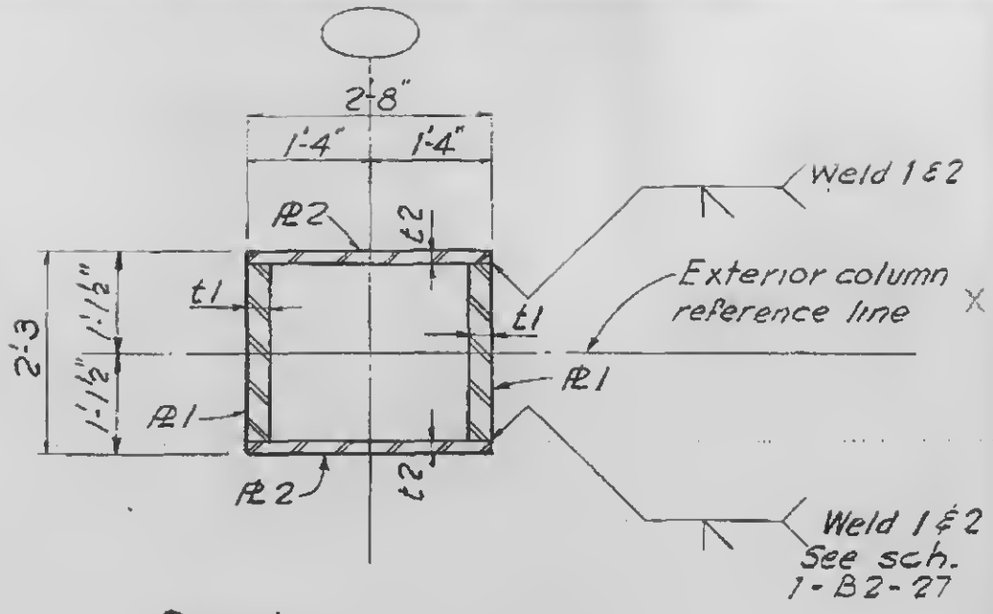


Section a-a

# COLUMN TYPES 6004, 6009 & 6024

1-B2-31

LICENSED PROFESSIONAL ENGINEER
LESLIE E. ROBERTSON
No. 34360
UNIVERSITY OF THE STATE OF NEW YORK