

WORTHINGTON, SKILLING, HELLE & JACKSON — Civil & Structural Engineers

PROJECT THE WORLD TRADE CENTER | TITLE EXT. WALL TO EL. 363 COLUMN TYPE 7000 | DATE 3-31-67

REVISIONS

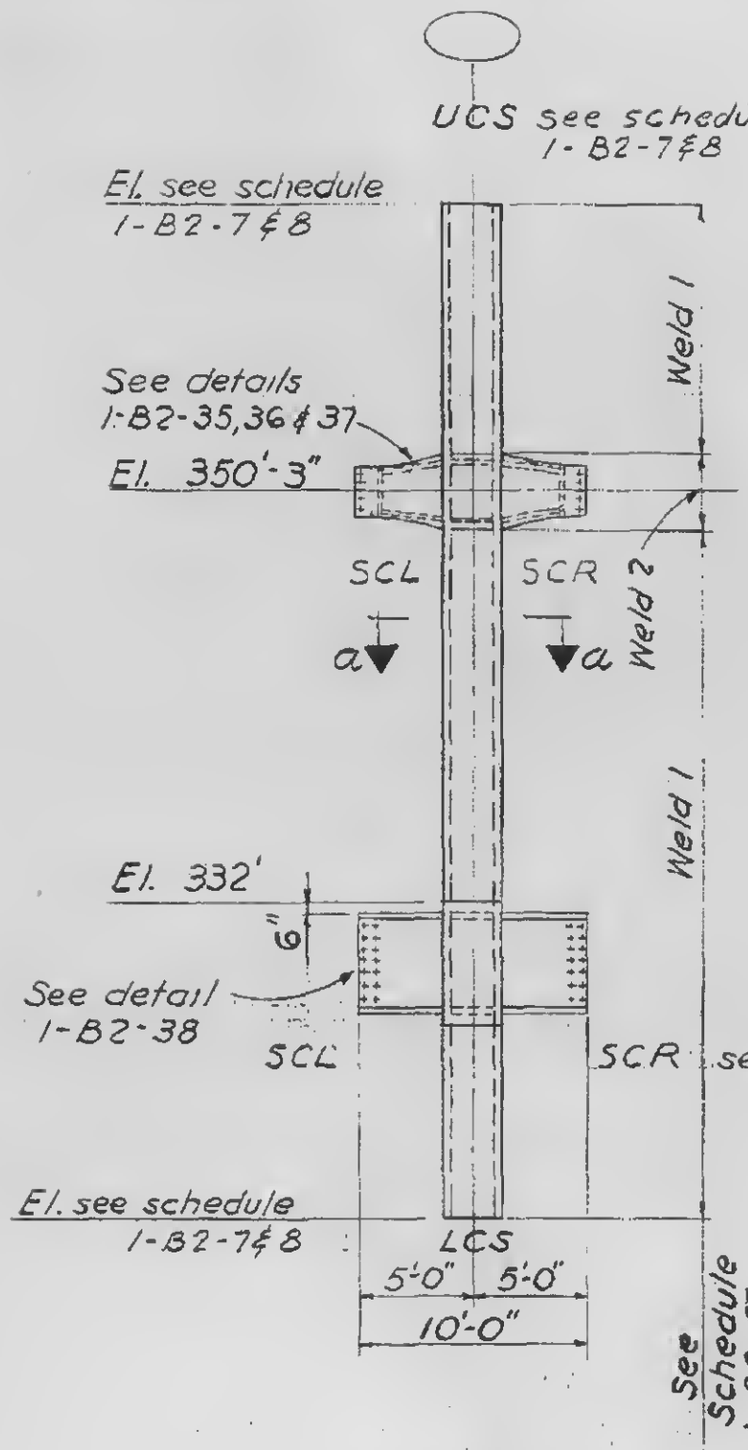

Elevation

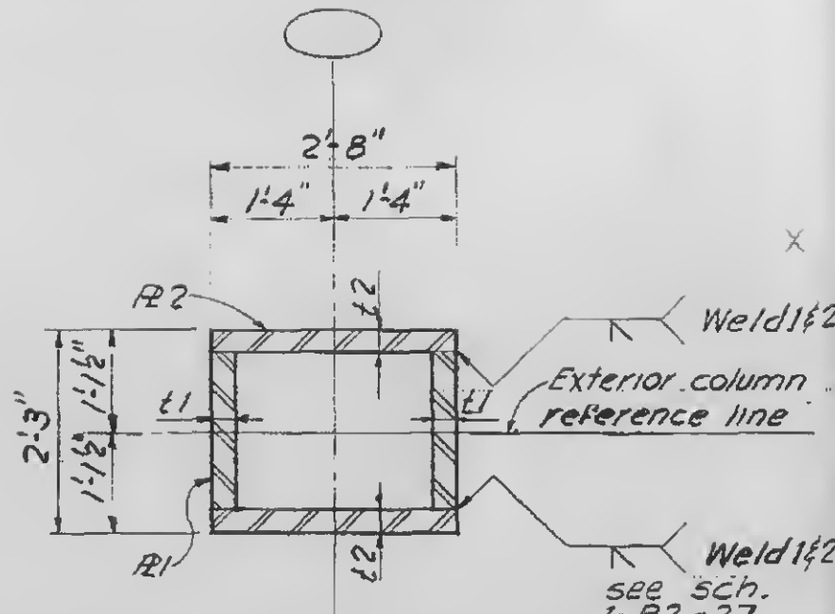

Section a-a

COLUMN TYPES 7005 THRU 7419

1-B2-34

LICENSED PROFESSIONAL ENGINEER
LESLIE E. ROBERTSON
No. 34360
UNIVERSITY OF THE STATE OF NEW YORK