

WORTHINGTON, SKILLING, HELLE & JACKSON — Civil & Structural Engineers

PROJECT THE WORLD TRADE CENTER | TITLE EXT. WALL TO EL. 363 - COLUMN TYPE 7000 | DATE 3-31-67

REVISIONS

4-24-67

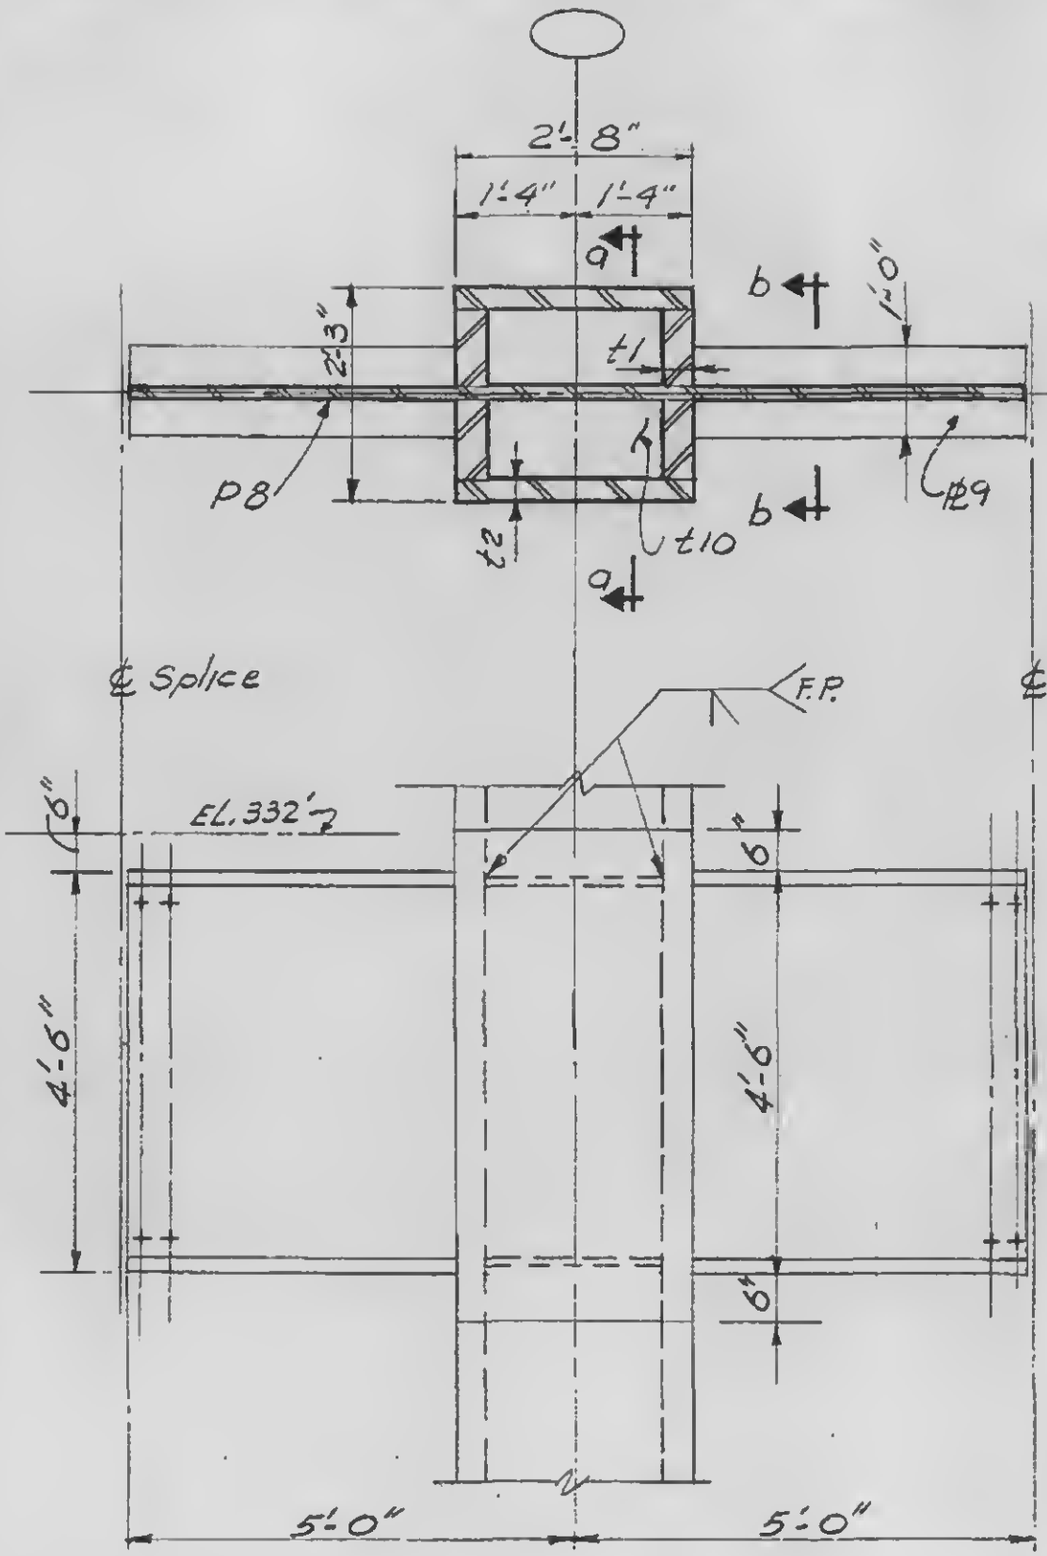

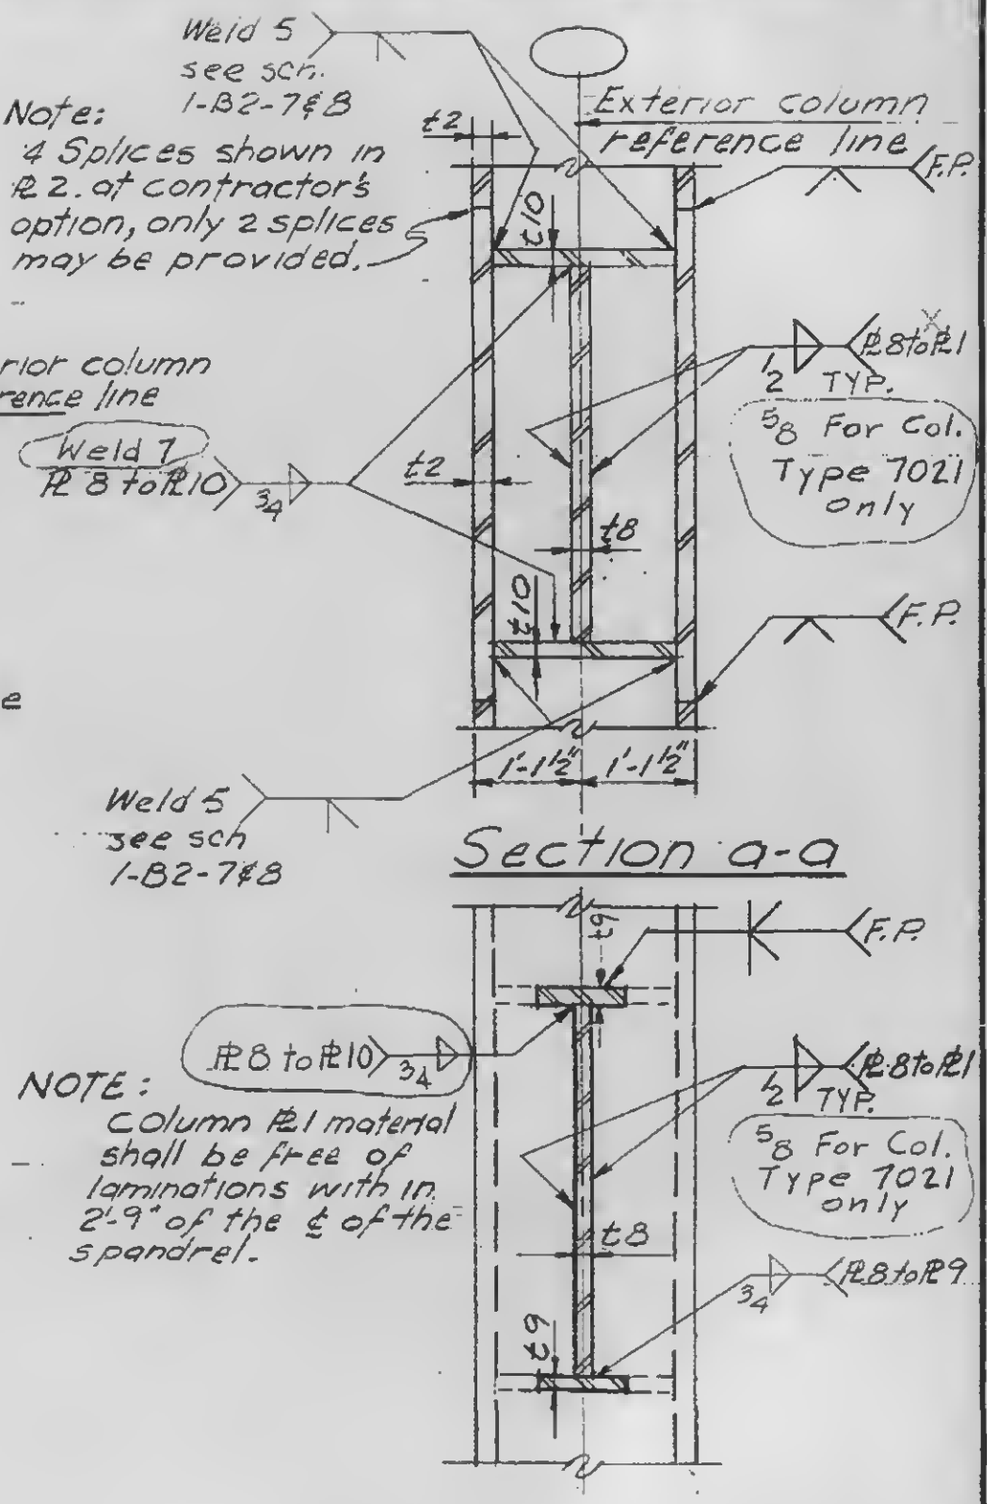

SPANDREL AT EL. 332 DETAILS

1-B2-38

LICENSED PROFESSIONAL ENGINEER — LESLIE E. ROBERTSON — No. 34360 — UNIVERSITY OF THE STATE OF NEW YORK