
WORTHINGTON, SKILLING, HELLE & JACKSON Civil & Structural Engineers

PROJECT THE WORLD TRADE CENTER | TITLE EXT. WALL TO EL. 363 - SPANDREL 350 - DETAIL # 5. | DATE 3-31-67

REVISIONS

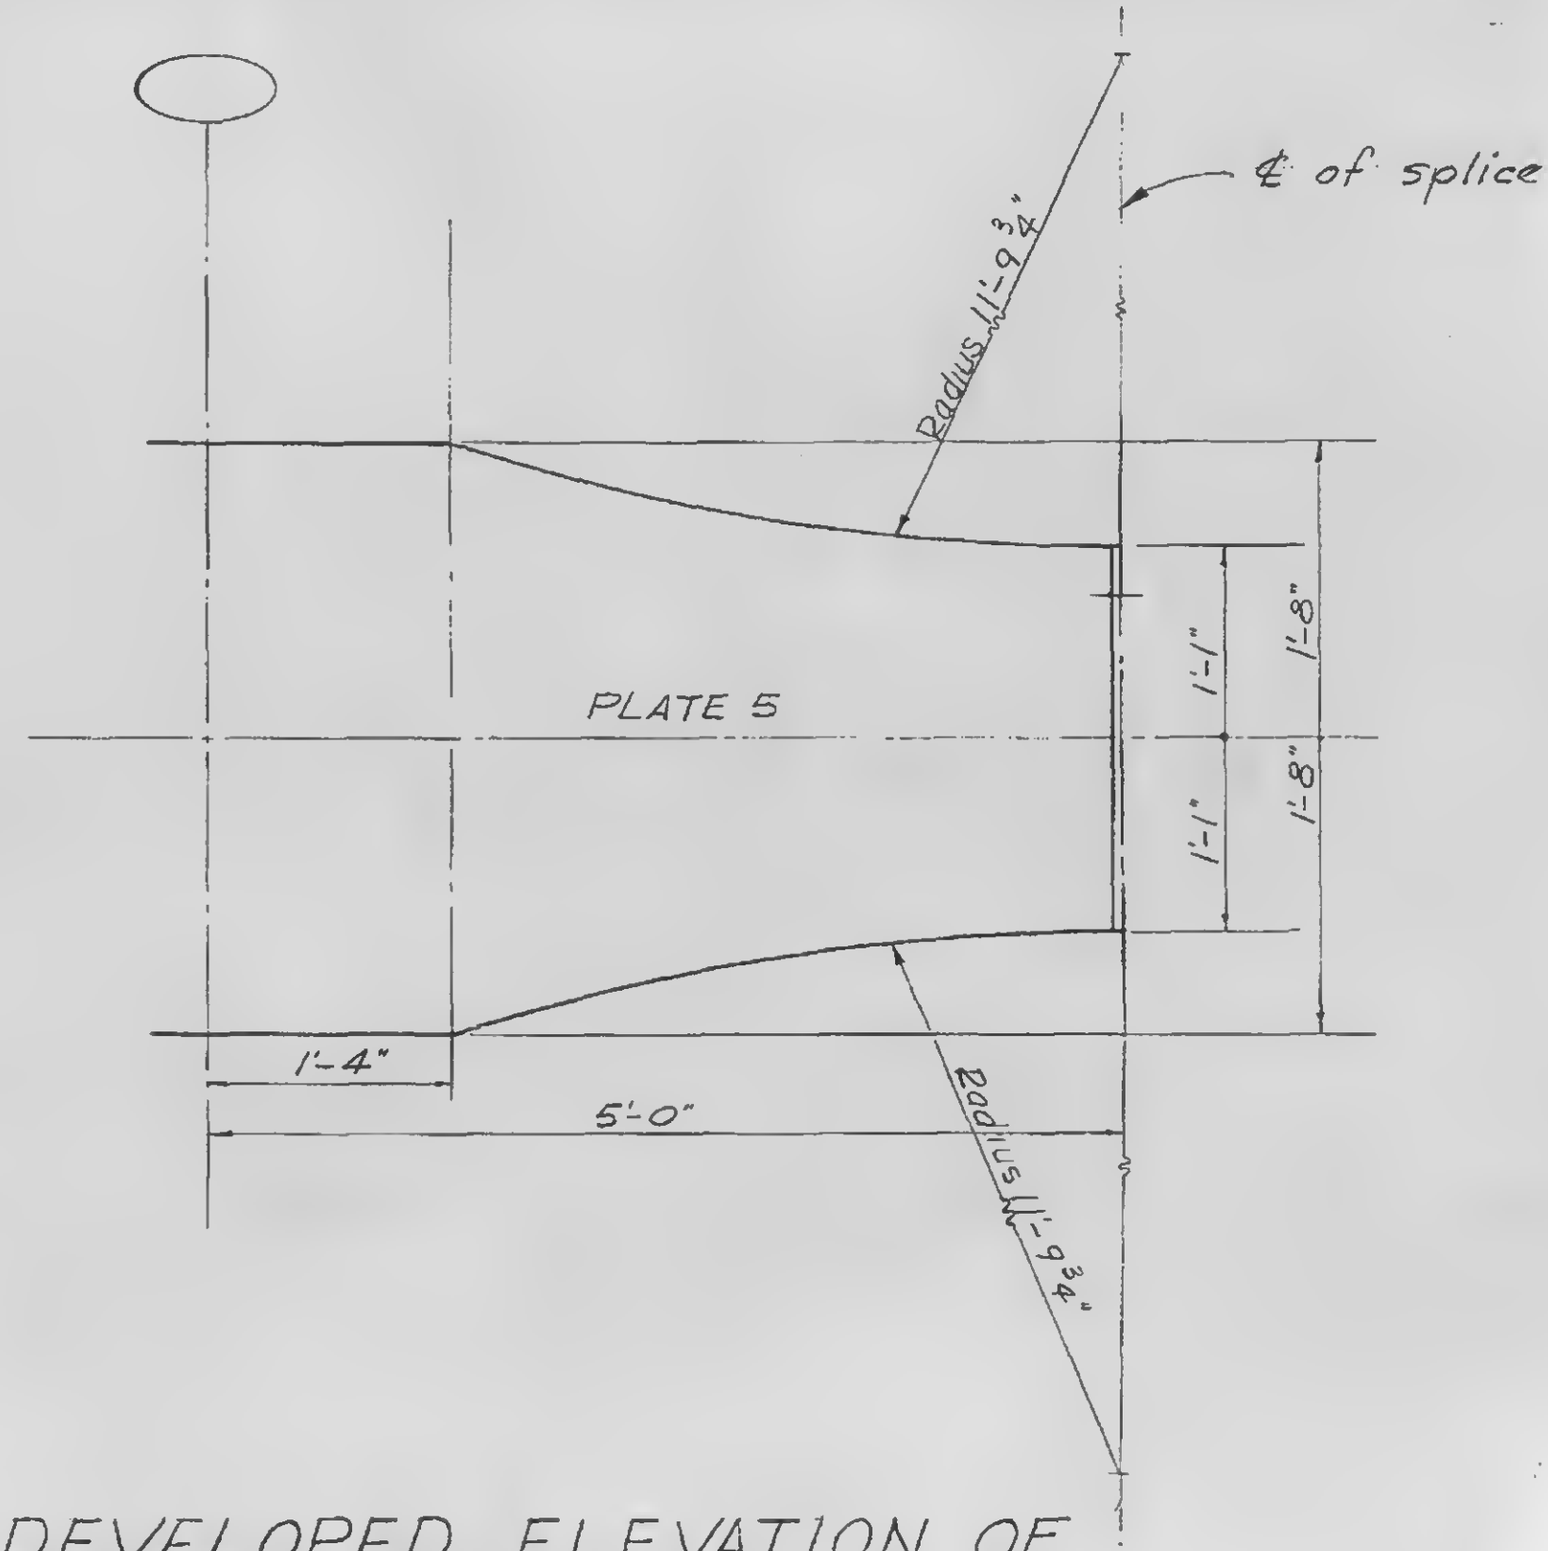

DEVELOPED ELEVATION OF PLATE 5

LICENSED PROFESSIONAL ENGINEER
LESLIE E. ROBERTSON
No. 34360
UNIVERSITY OF THE STATE OF N.Y.

1-B2-40