
WORTHINGTON, SKILLING, HELLE & JACKSON — Civil & Structural Engineers

PROJECT THE WORLD TRADE CENTER | TITLE EXTERIOR WALL TO EL 363' - DETAILS 91, 92 & 93 | DATE 3-31-67


REVISIONS

4-24-67

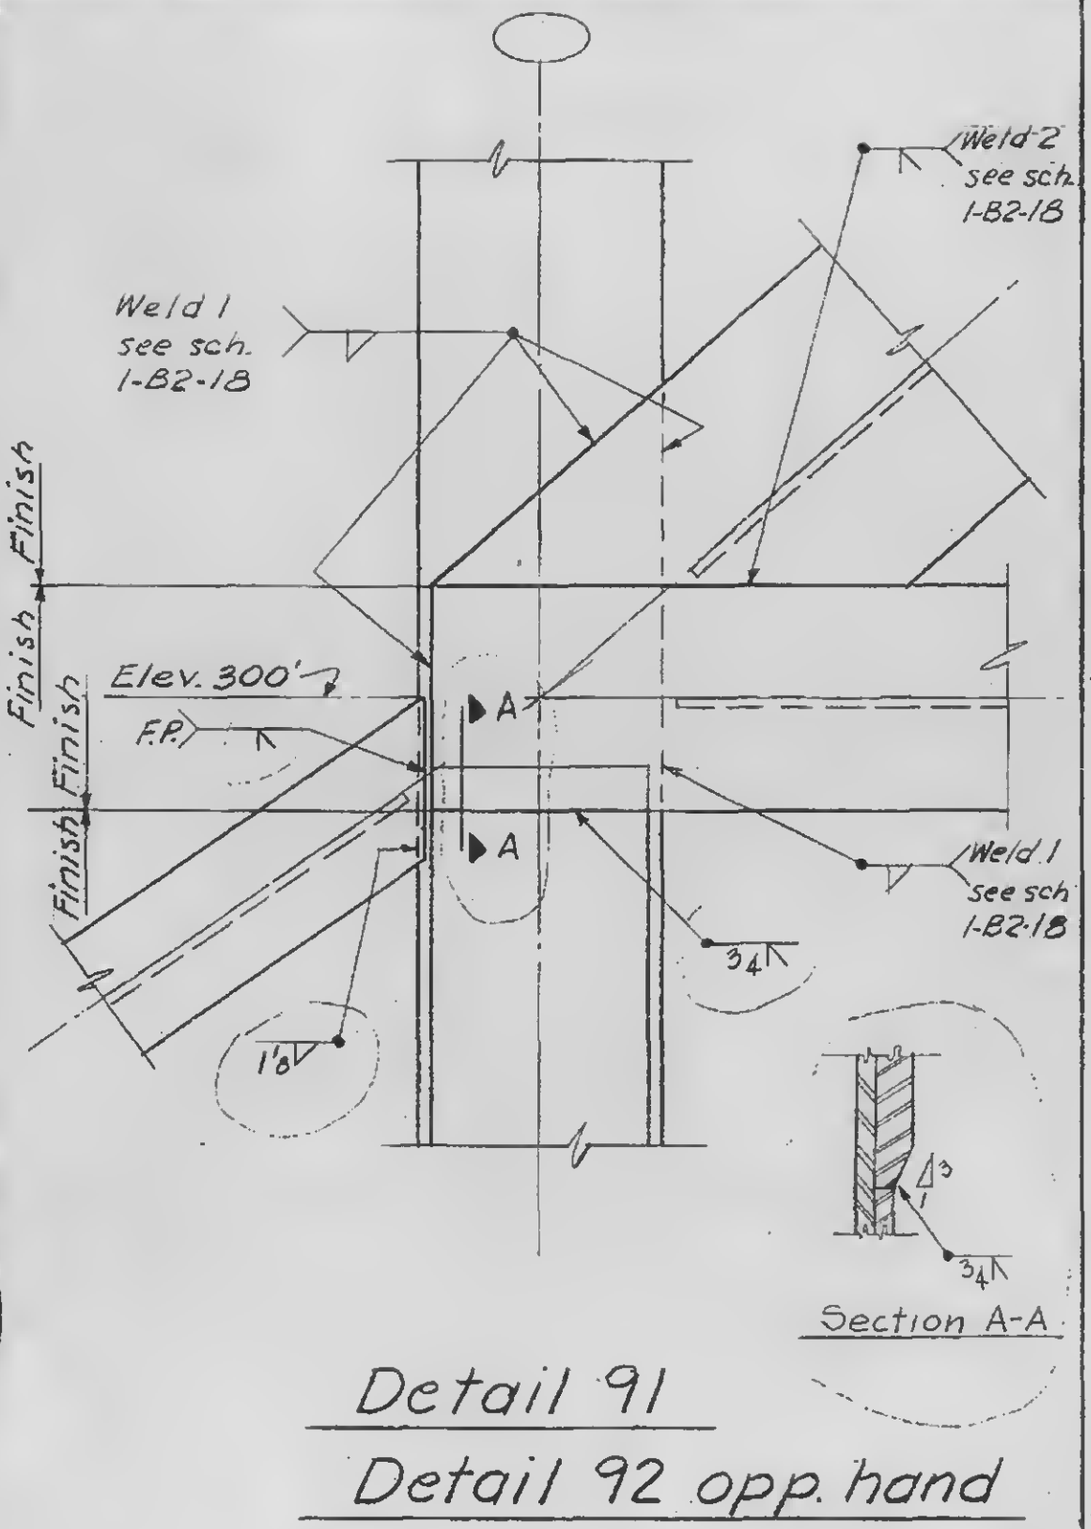

Detail 91

Detail 92 opp. hand

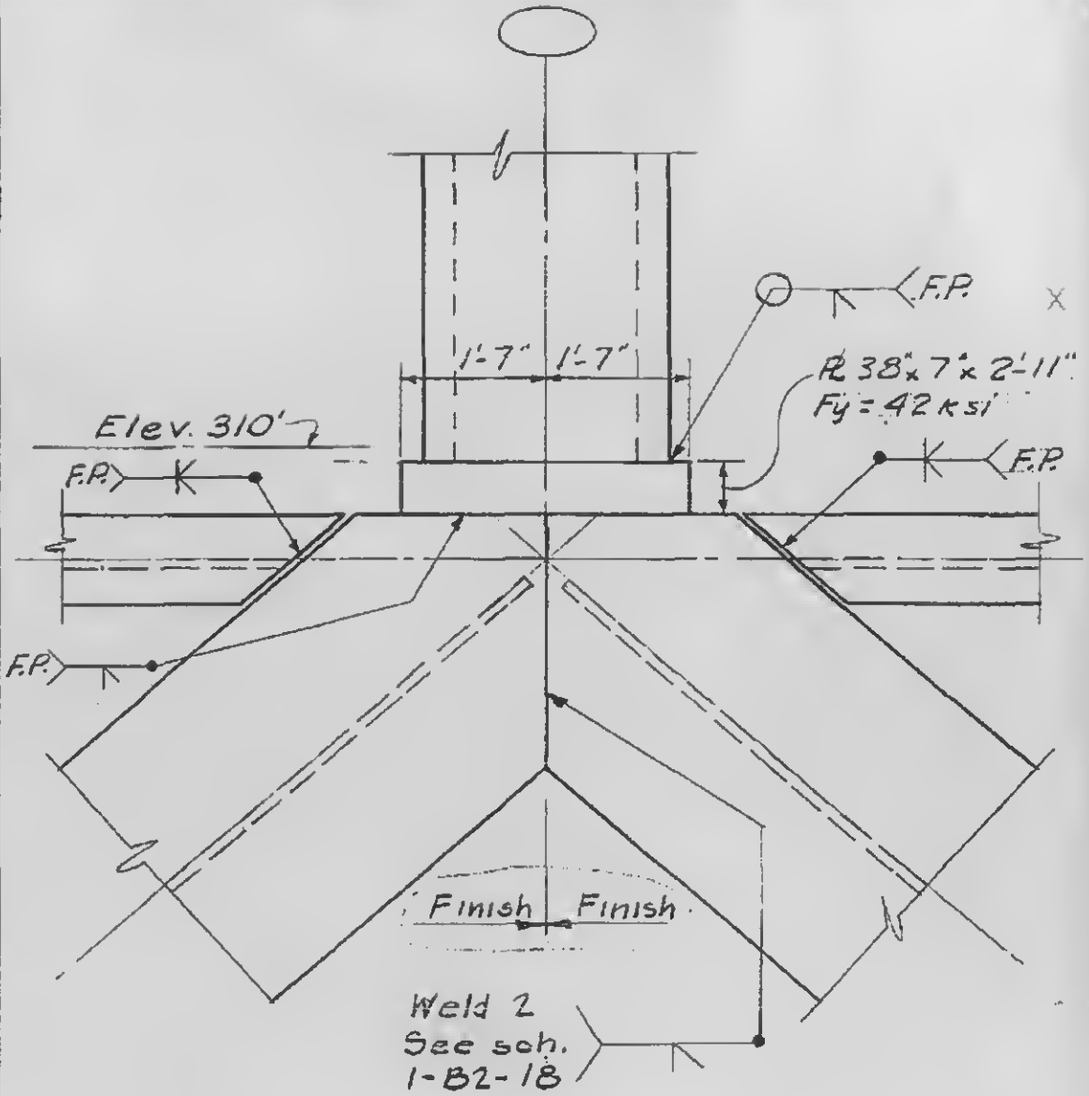

Detail 93

LICENSED PROFESSIONAL ENGINEER
LESLIE E. ROBERTSON
No. 34360
UNIVERSITY OF THE STATE OF NEW YORK

1-B2-97