
SKILLING - HELLE - CHRISTIANSEN - ROBERTSON Structural & Civil Engineers

PROJECT THE WORLD TRADE CENTER | TITLE CONNECTION DETAIL 737A | DATE 9-1-67

REVISIONS

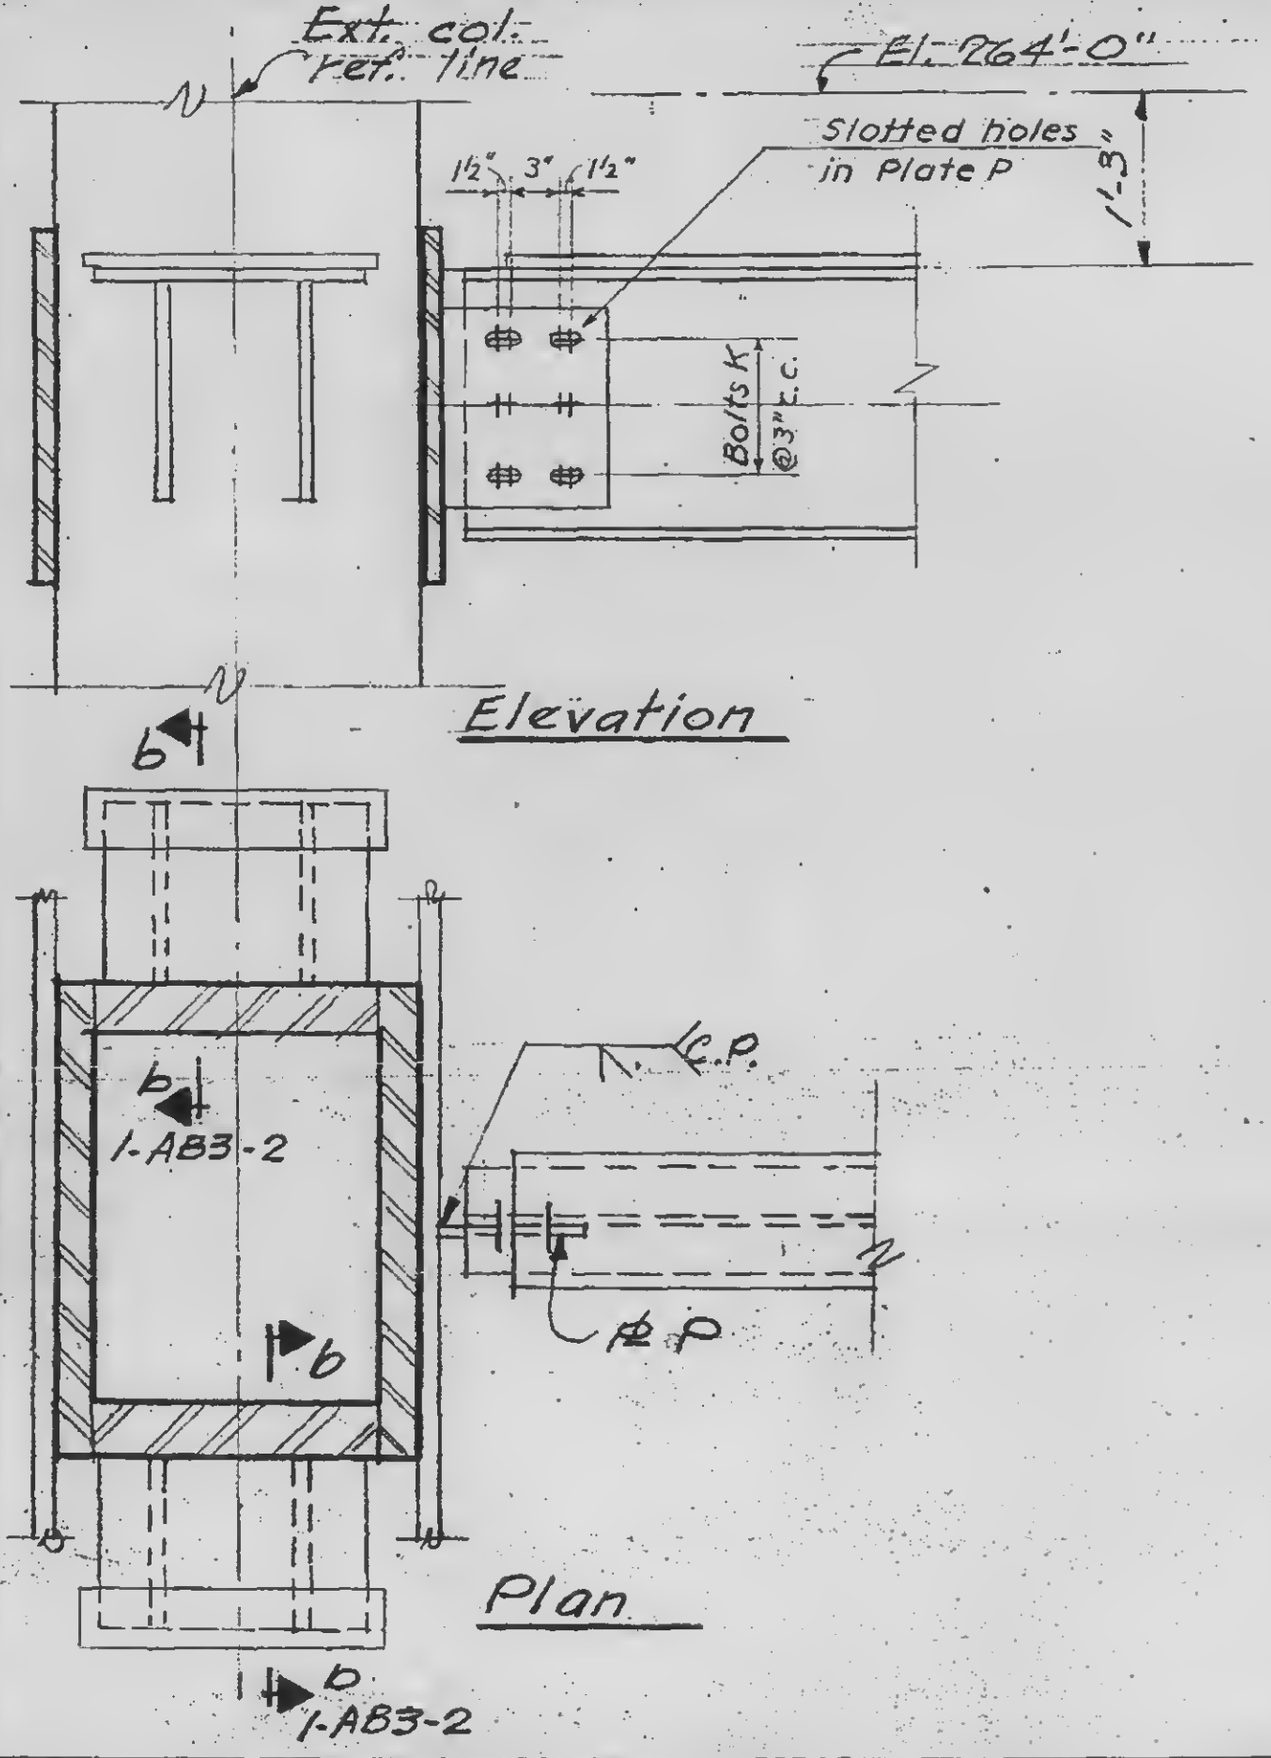

SCHEDULE		
	737A	
PLATES		
P	5/8"	
BOLTS		
K	6-1"ø	

LICENSED PROFESSIONAL ENGINEER
LESLIE E. ROBERTSON
No. 34360
UNIVERSITY OF THE STATE OF NEW YORK

1-AB3-5