
SKILLING - HELLE - CHRISTIANSEN ~ ROBERTSON Structural & Civil Engineers

PROJECT THE WORLD TRADE CENTER | TITLE CONNECTION DETAIL 753 A B C & D | DATE 9-1-67

REVISIONS

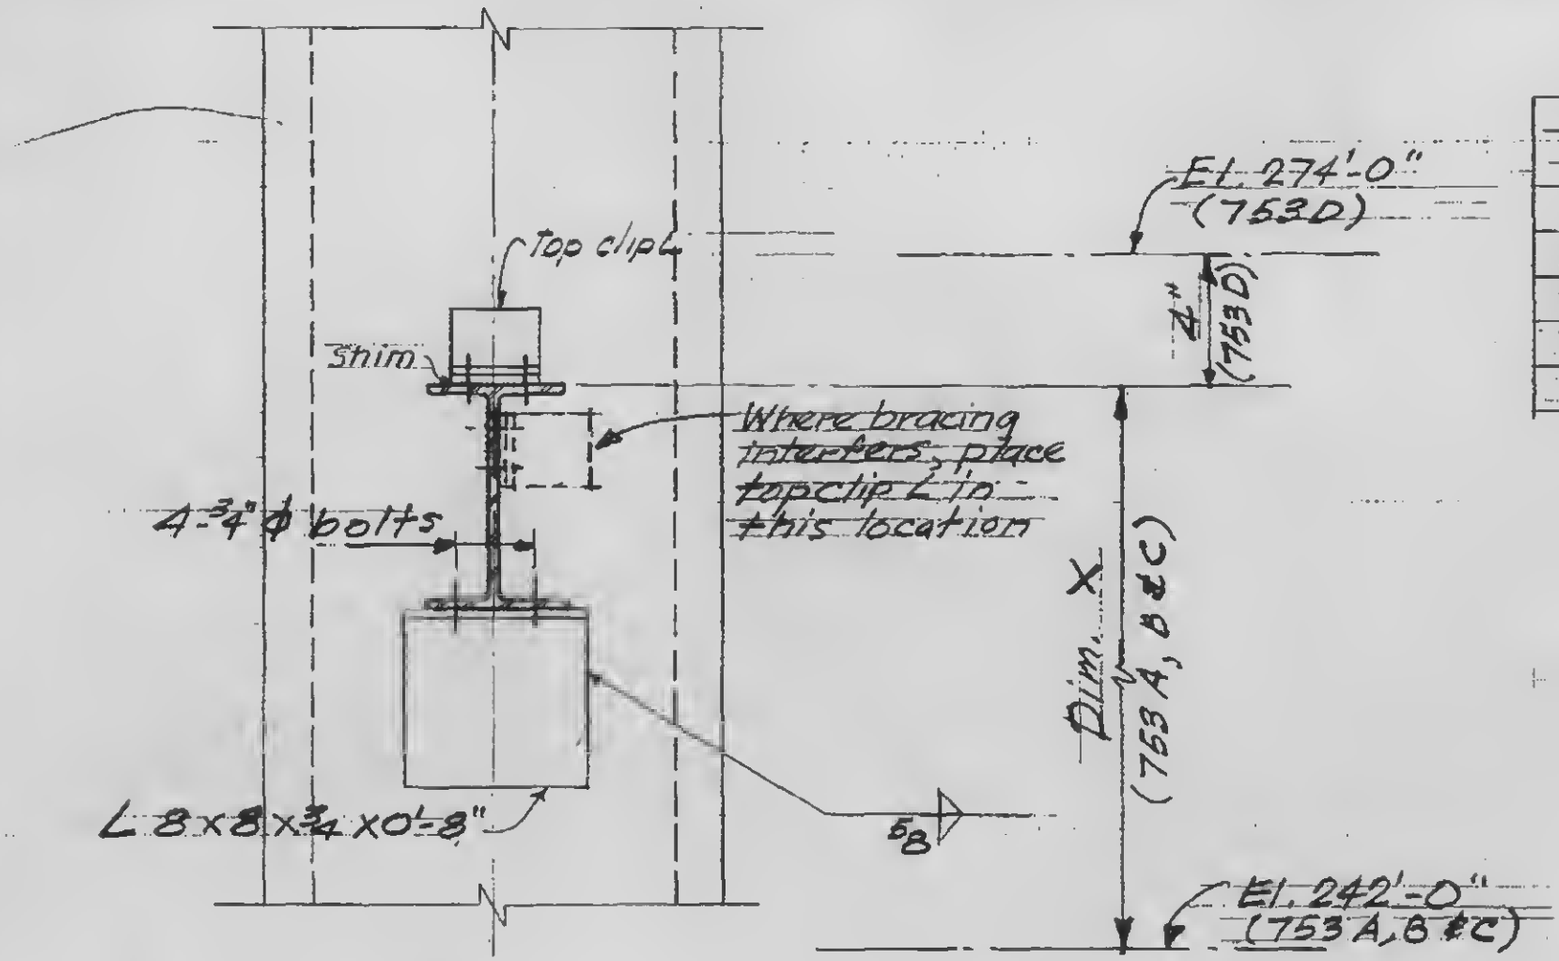

Elevation

SCHEDULE	
Detail	Dim. X
753 A	8'-2"
753 B	10'-8"
753 C	7'-2"

LICENSED PROFESSIONAL ENGINEER
LESLIE E. ROBERTSON
No. 34360
LICENSED BY THE STATE OF NEW YORK

1-AB3-10