
SKILLING - HELLE - CHRISTIANSEN - ROBERTSON — Structural & Civil Engineers


PROJECT: THE WORLD TRADE CENTER | TITLE: CONNECTION DETAIL 755A & 755B | DATE: 9-1-67

REVISIONS
1-10-68

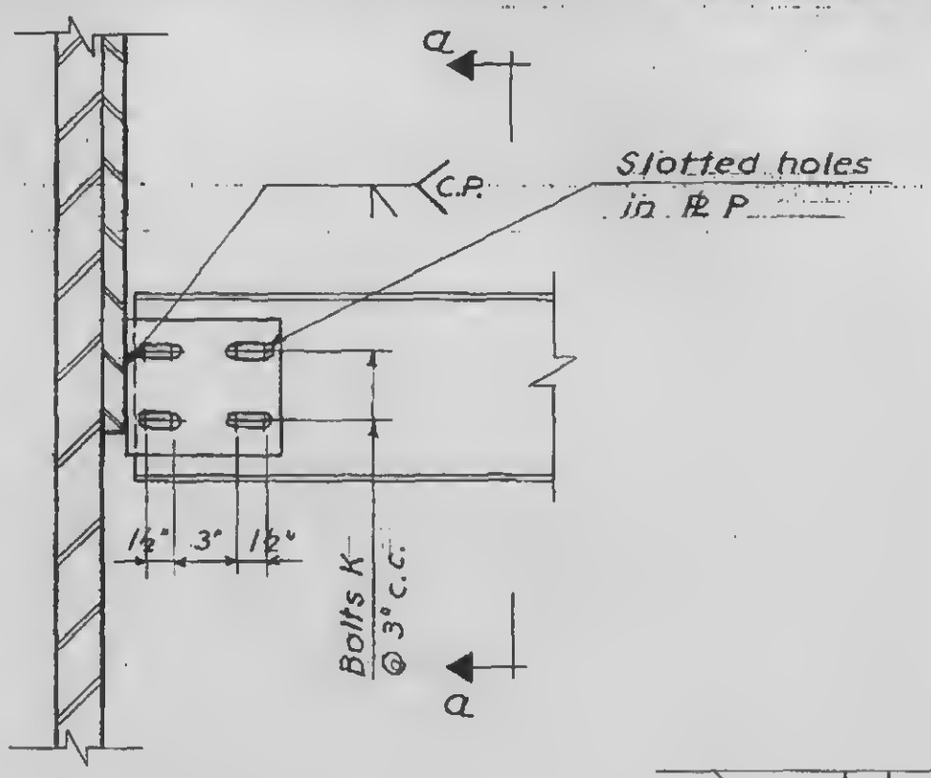

SCHEDULE		
PLATES	755 A	755 B
P	⅞"	⅞"
BOLTS		
K	4 - 1" ϕ	4 - 1" ϕ


Elevation
755 A

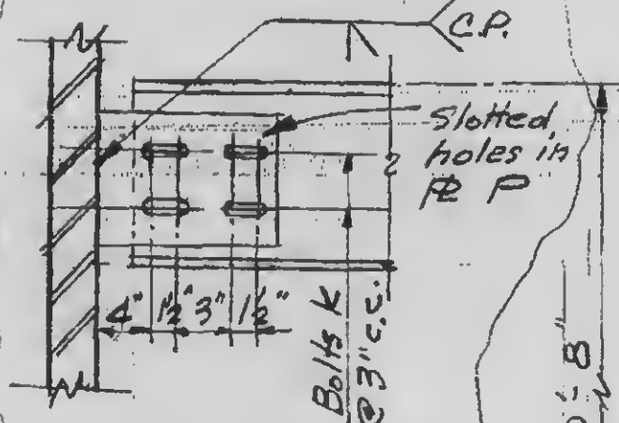

Elevation
755 B

El. 242'-0"

70'-8"

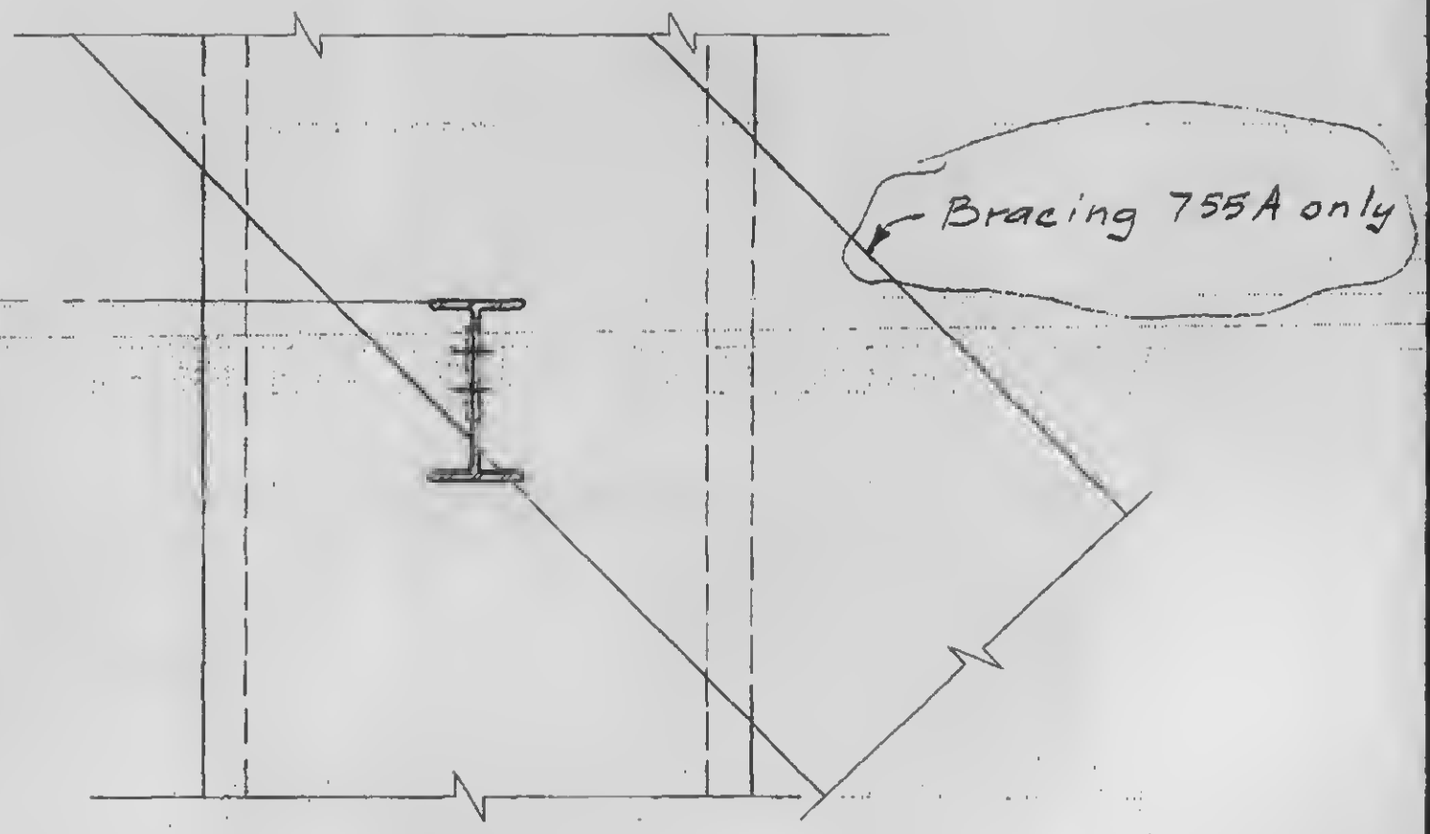

Section a-a

LICENSED PROFESSIONAL ENGINEER
LESLIE E. ROBERTSON
No. 34360
UNIVERSITY OF THE STATE OF NEW YORK

1-AB3-12