
SKILLING - HELLE - CHRISTIANSEN - ROBERTSON — Structural & Civil Engineers


PROJECT THE WORLD TRADE CENTER | TITLE CONNECTION DETAIL P05 A-D | DATE 9-1-67

REVISIONS
1-10-68

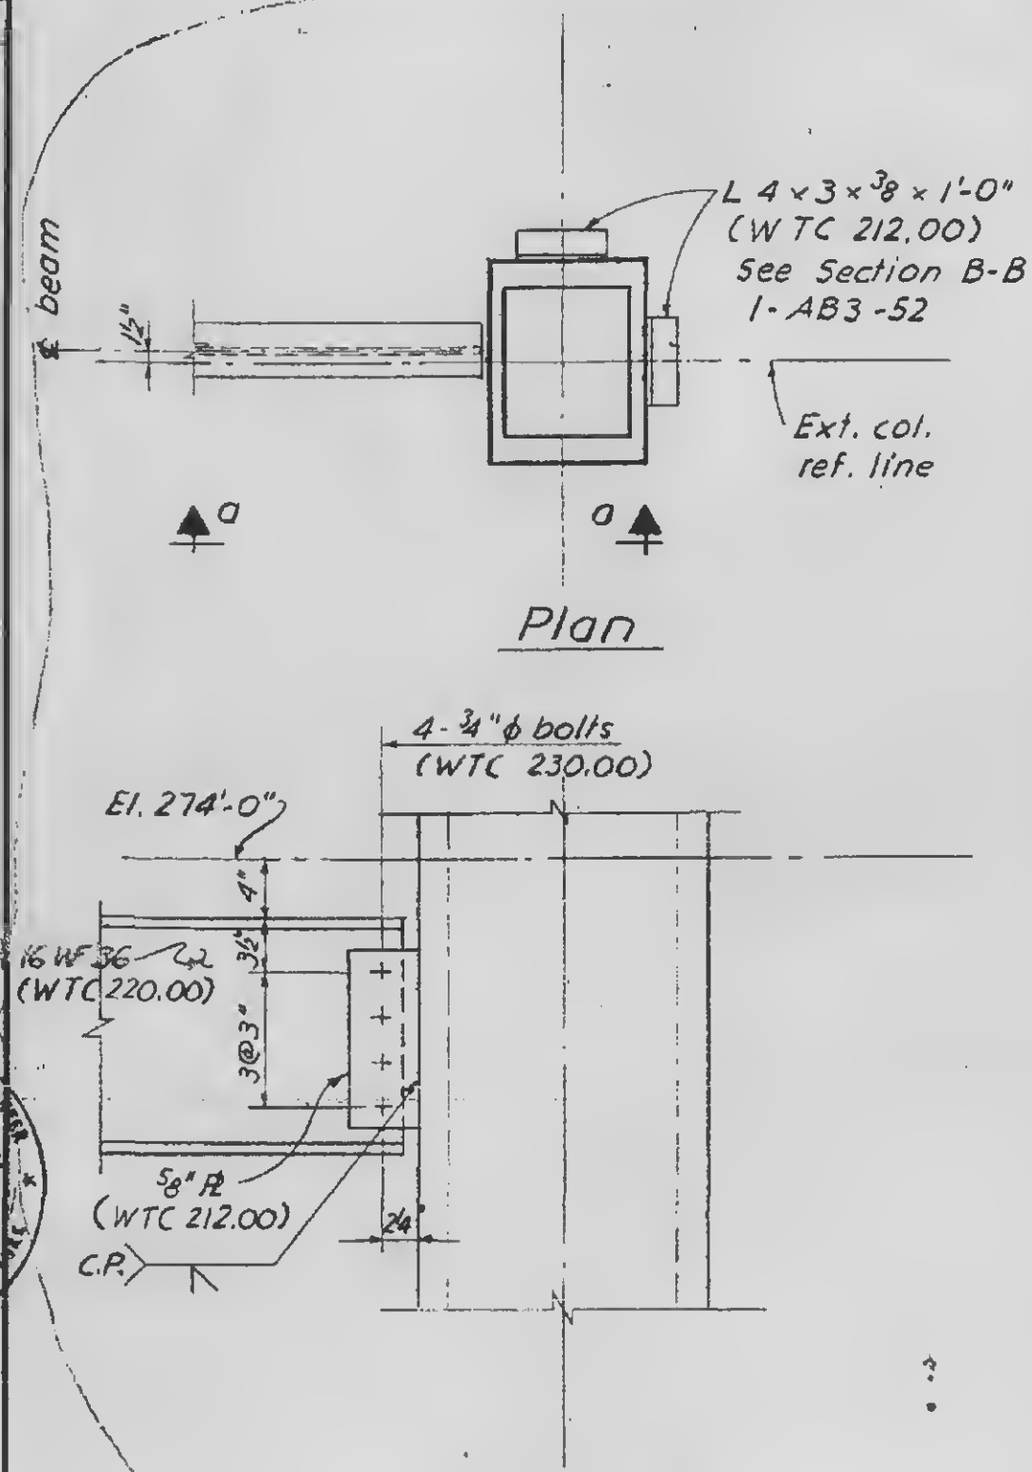

Section a-a

P05C

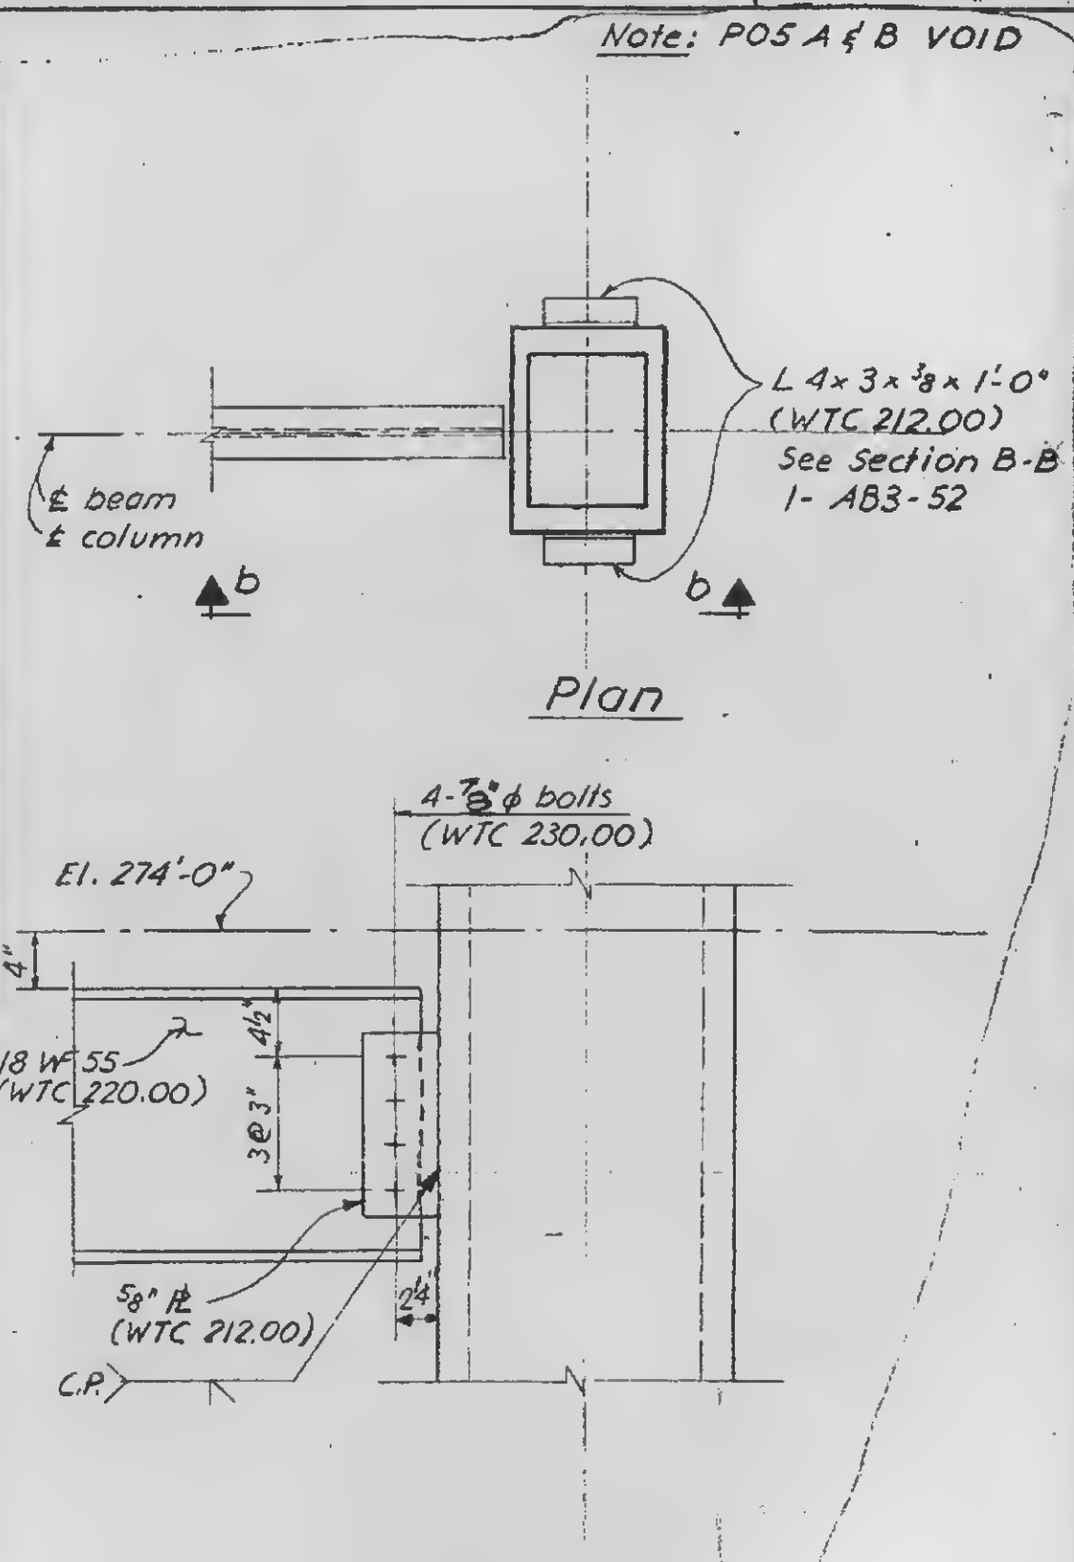

Section b-b

P05 D

LICENSED PROFESSIONAL ENGINEER
LESLIE E. ROBERTSON
No. 34360
STATE OF NEW YORK

1-AB3-54