
SKILLING - HELLE - CHRISTIANSEN - ROBERTSON Structural & Civil Engineers

PROJECT THE WORLD TRADE CENTER | TITLE CONNECTION DETAIL P40A-K & P41 A & D | DATE 9-1-67

REVISIONS


2-19-68

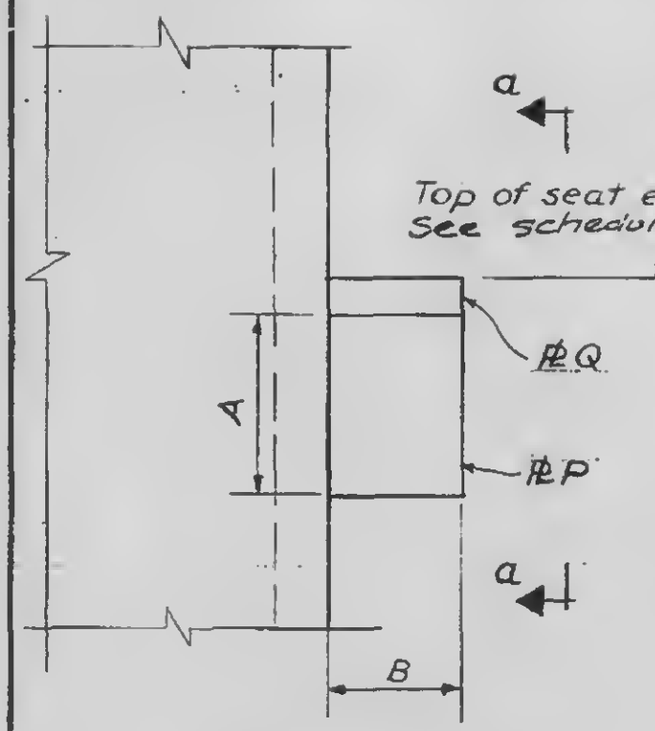


Elevation

Details P40A-K & P41A, C & D

(Beam on ℄ of col.)

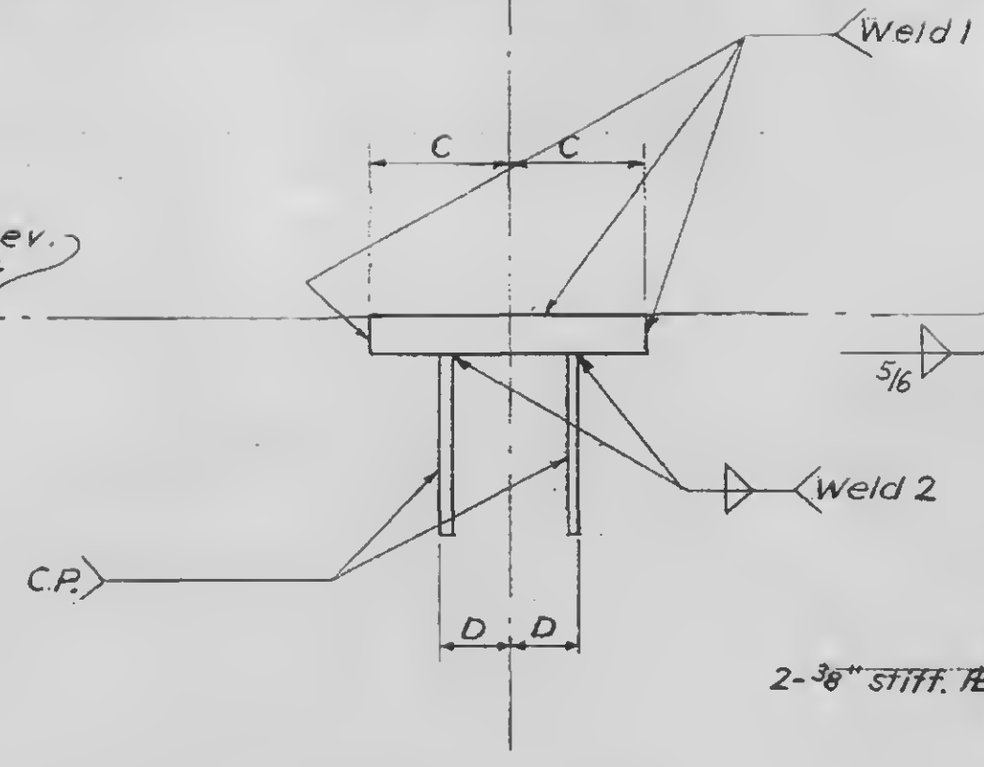


Section a-a

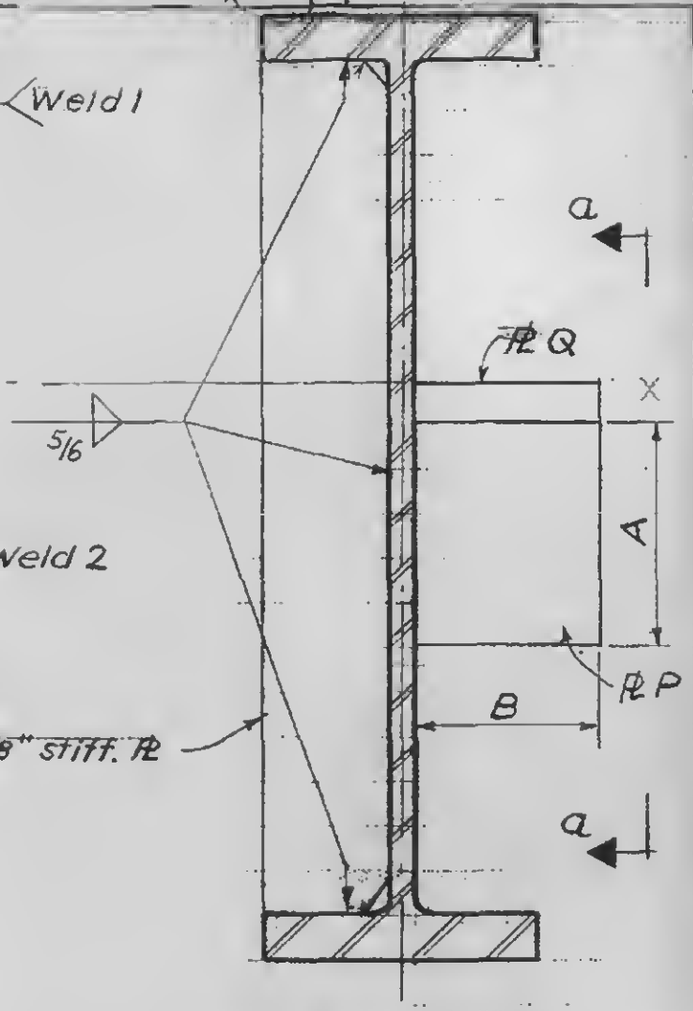

Elevation

Detail P41B

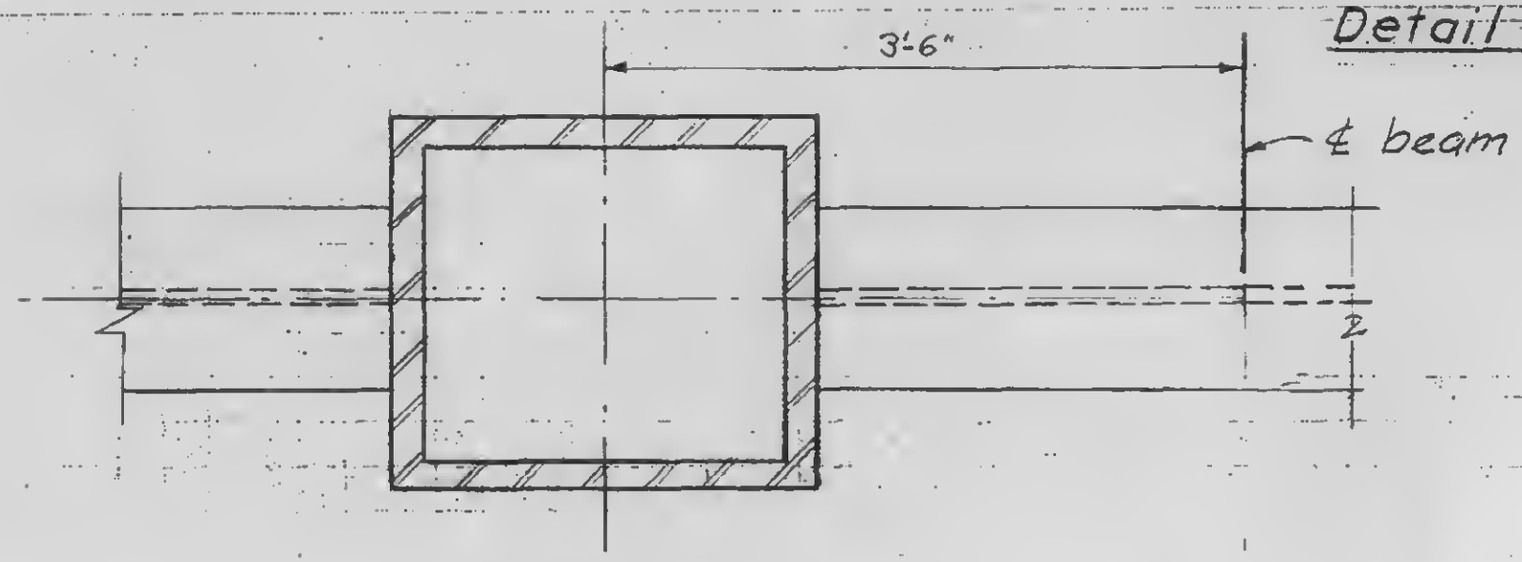

Plan

Detail P41B

LICENSED PROFESSIONAL ENGINEER
LESLIE E. ROBERTSON
No. 24360
UNIVERSITY OF THE STATE OF NEW YORK

1-AB3-65