
WORTHINGTON, SKILLING, HELLE & JACKSON — Civil & Structural Engineers


PROJECT THE WORLD TRADE CENTER | TITLE EXTERIOR WALL - TREE - CORNER PANEL SECTIONS | DATE 4-7-67

REVISIONS


7-25-67

12-18-67

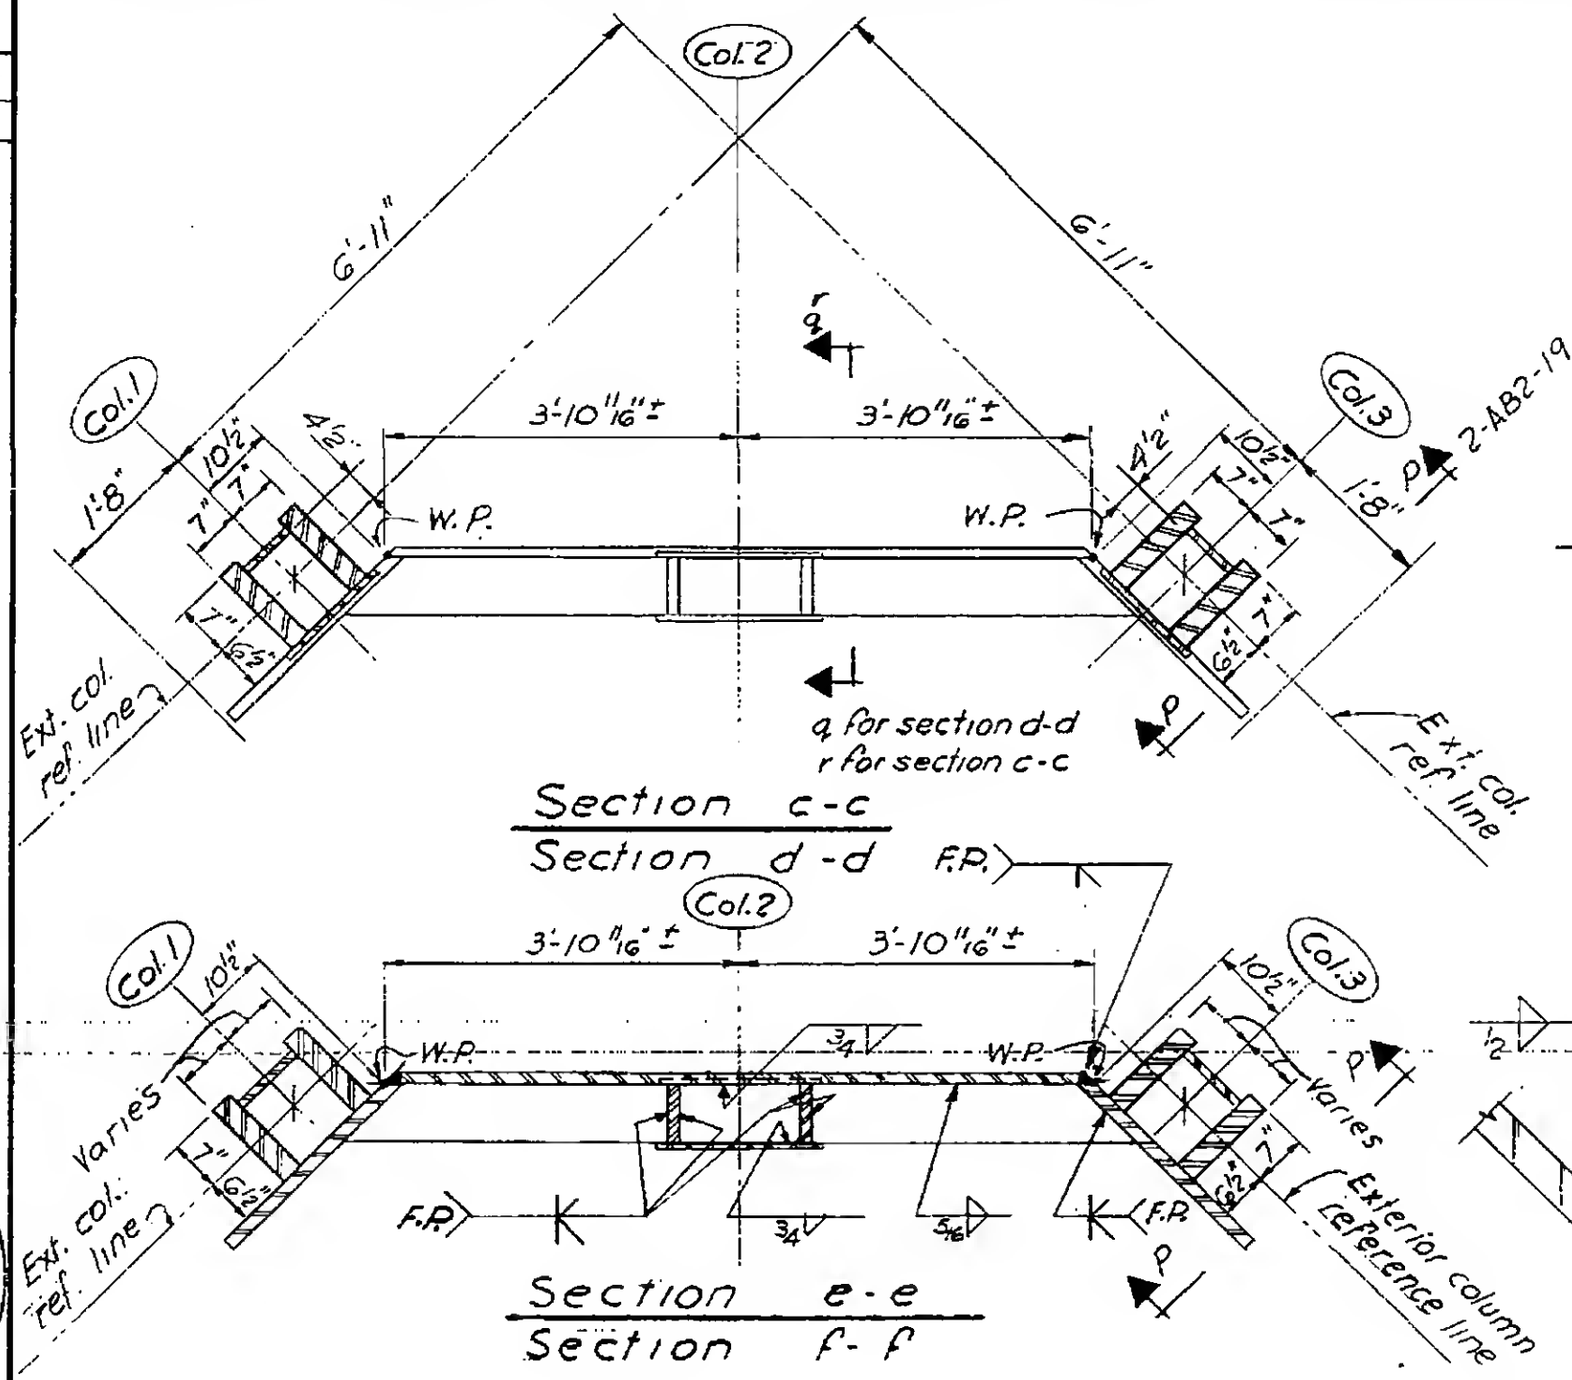

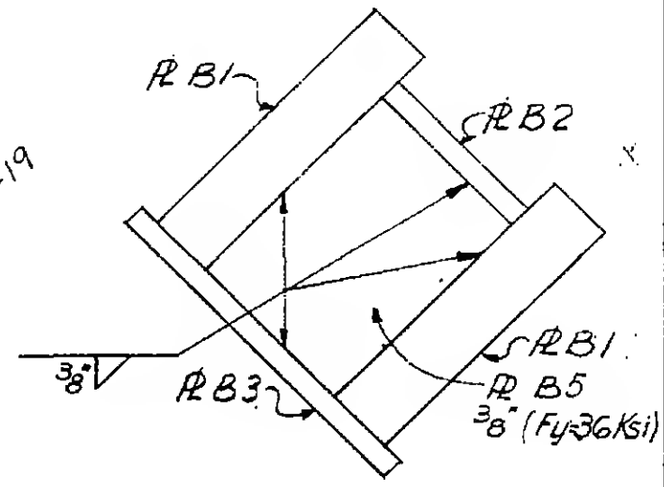

Section 1-1

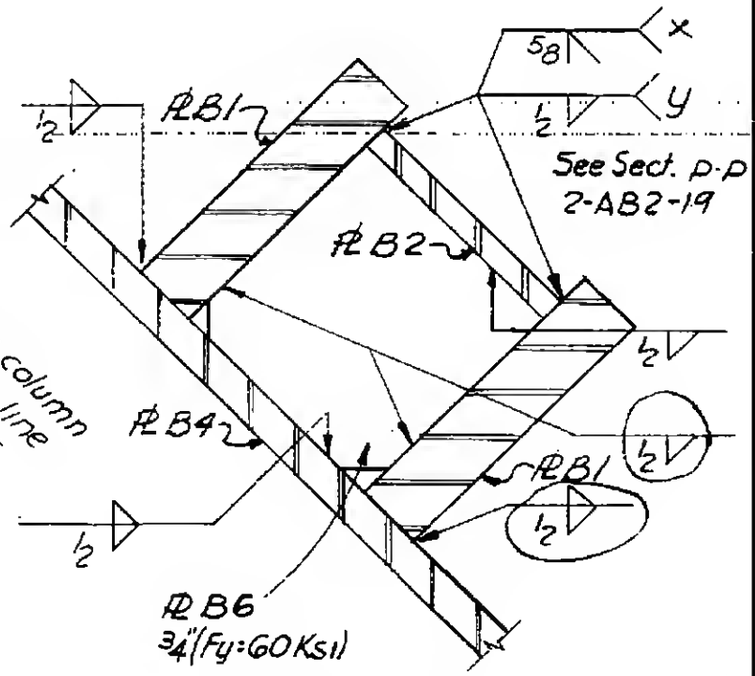

Section 2-2

2-AB2-18

LICENSED PROFESSIONAL ENGINEER
LESLIE E. ROBERTSON
No. 34360
UNIVERSITY OF THE STATE OF NEW YORK